

● This drawing is the property of Natalia Eddy. No disclosure or copy of it may be made without the written permission of Natalia Eddy.


For Construction purposes:

- All dimensions and levels to be checked on site.
- Discrepancies to be reported to Natalia Eddy before proceeding
- If in any doubt about information on this drawing contact Natalia Eddy

REVISION			
NUMBER	DATE	BY	NOTES
P1	08/01/2023	NE	Issued to planning

NOTES

- KEY
- EXISTING
 - PROPOSED
 - PARTY WALL LINE
 - CLIENT SUPPLY
 - OUTLINE OF EXISTING STRUCTURE

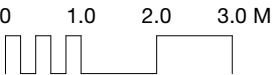

NATALIA EDDY
99 Florence Road, London, N4 4DL
nataliaeddy3@gmail.com

CLIENT
Ms Erin Ruxton & Ms Francesca Rogers



PROJECT
28 Bryanstone Road, London, N8 8TN

SHEET TITLE
Proposed Elevation 03


SCALE
1:100@A3

DATE CREATED **FILE REFERENCE**

DRAWING NUMBER	REVISION
917-DWG-122-03	P1

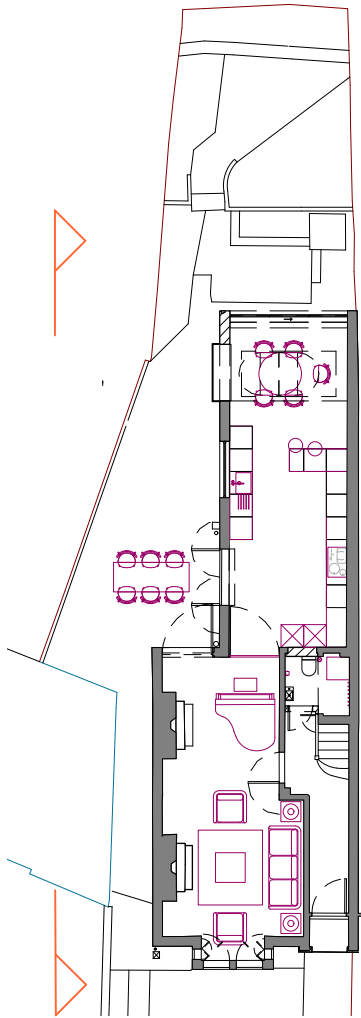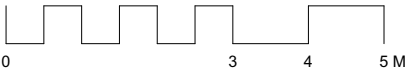

1 Reference Plan
1:200

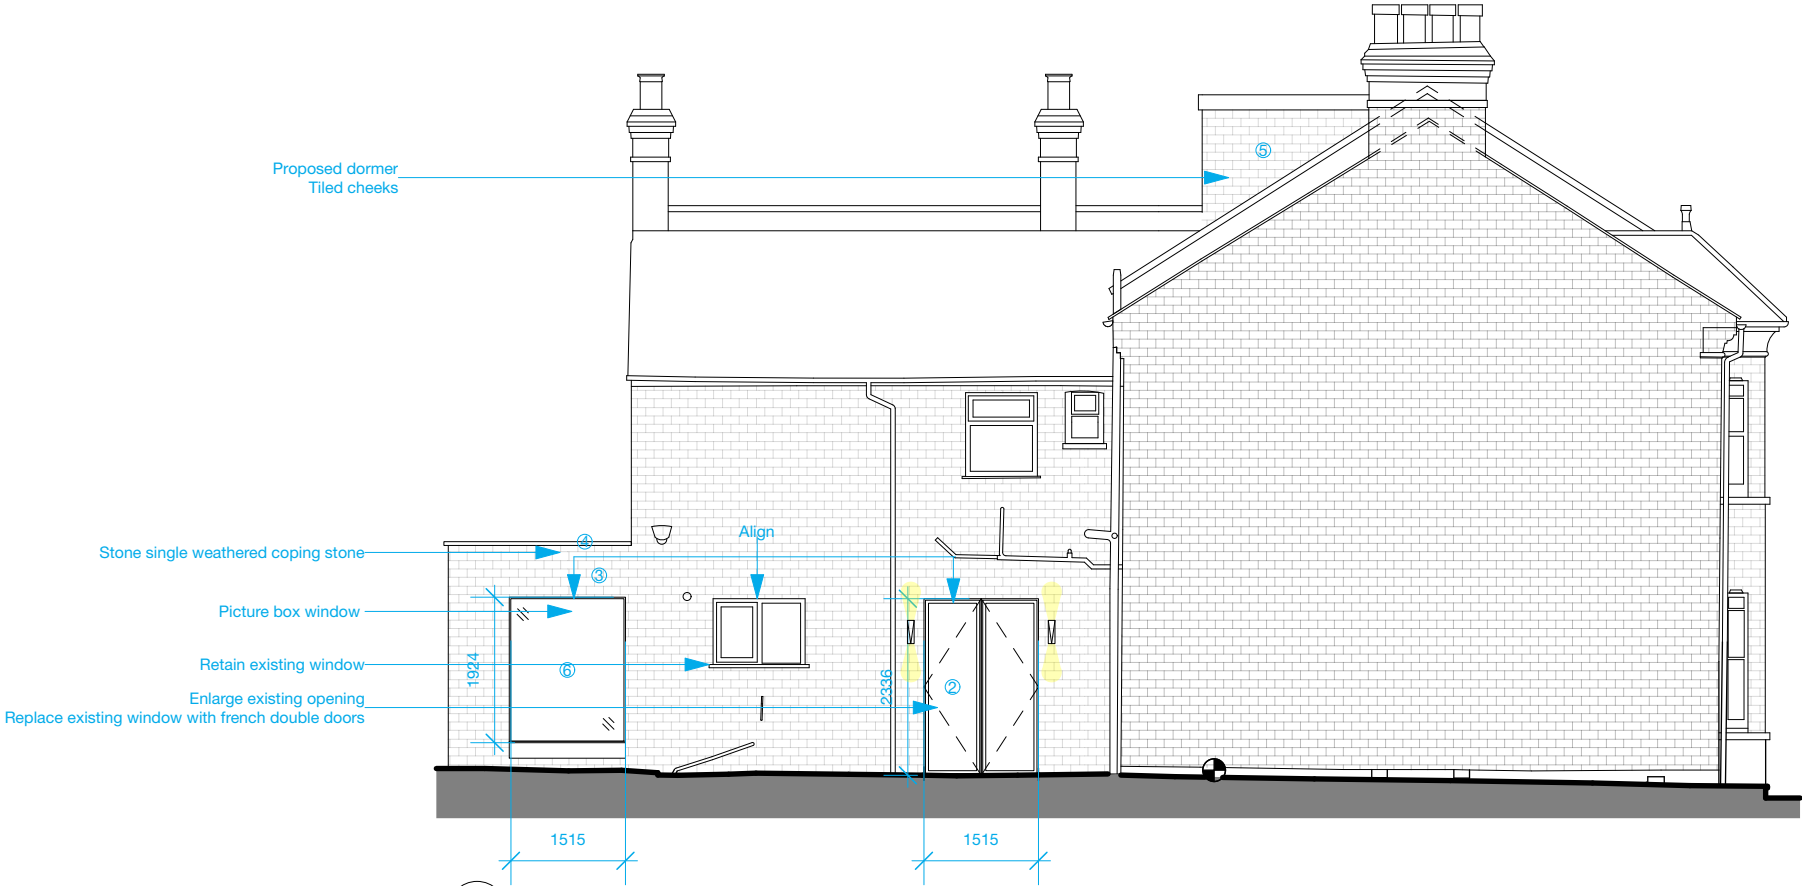

2 Proposed Side Elevation
1:100

- KEY
- ① Powder coated Anthracite grey sliding doors
 - ② Powder coated Anthracite grey french doors
 - ③ Reclaimed london stocks
 - ④ Single weathered coping stone
 - ⑤ Dormer with tiled cheeks (tiles to match existing)
 - ⑥ Window seat