



Roof
8969



Loft
5337




First Floor
2745



Ground Floor
200



Road Level
0

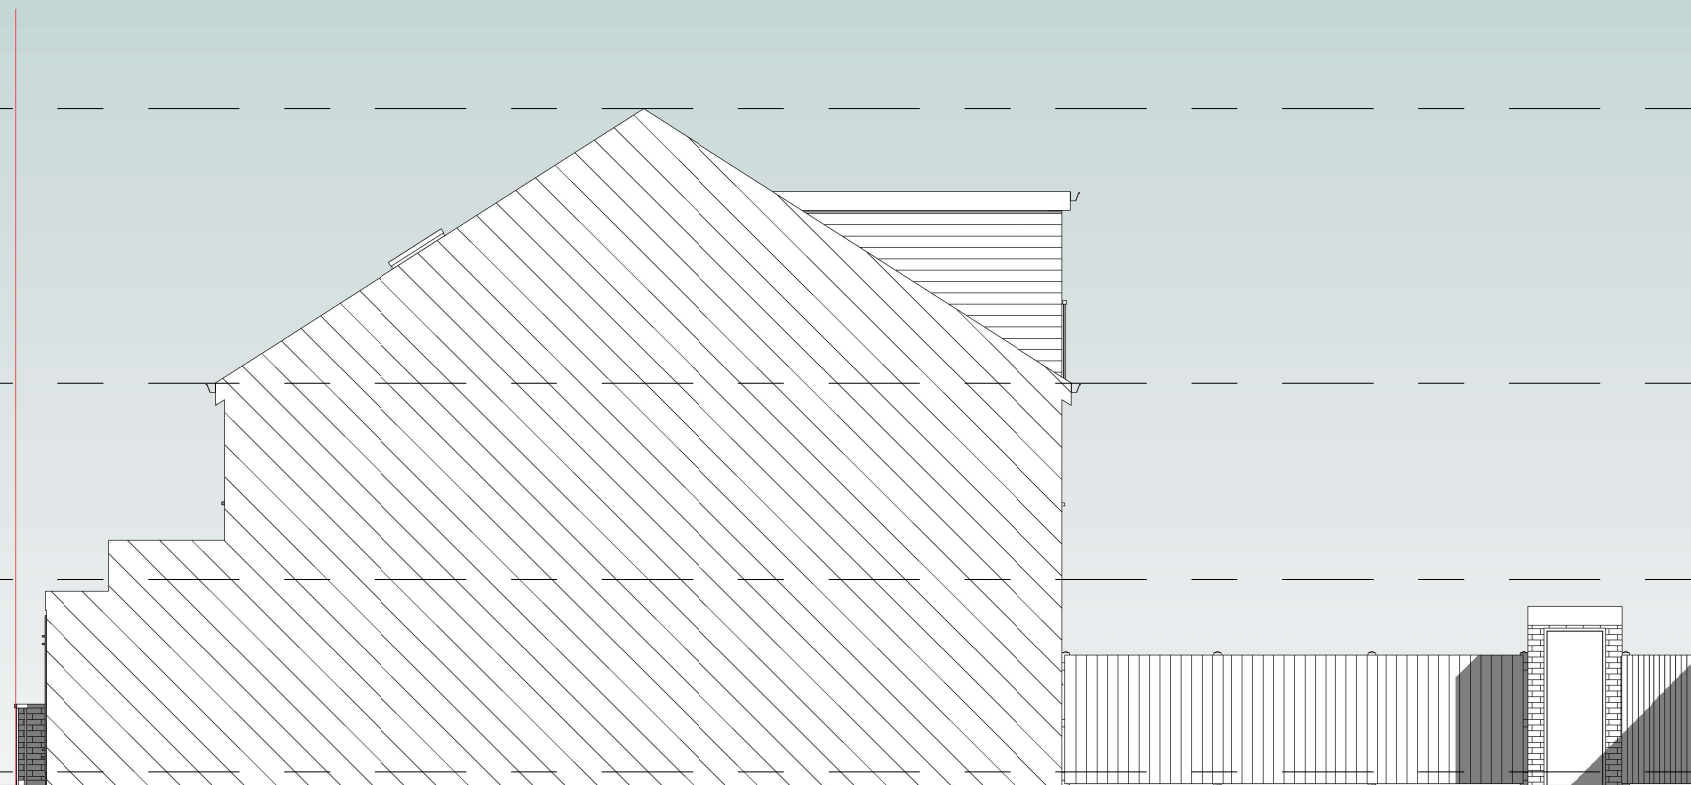

NOTES:
CONTRACTORS MUST VERIFY ALL DIMENSIONS
AT THE
SITE BEFORE COMMENCING ANY WORK.

NO CONSTRUCTION WORK BEFORE BUILDING
CONTROL
APPROVAL AND STRUCTURAL ENGINEER
CONFIRMATION.

ANY DISCREPANCIES TO BE REPORTED TO
GRIDKUNE.
ALL DRAWINGS ARE TO BE READ IN
CONJUNCTION WITH
ALL RELEVANT DRAWINGS AND
SPECIFICATIONS.

Rev	Description	Date

PROJECT TITLE

55 Ermine Road, Tottenham, N15 6DD

Date
29/04/21

Project number
4047

DRAWING NUMBER
EX - E002

DRAWING TITLE

Existing Side Elevation 1

CLIENT

Mrs Taub

Scale (@ A3)
1 : 100

Drawn by
Shai

