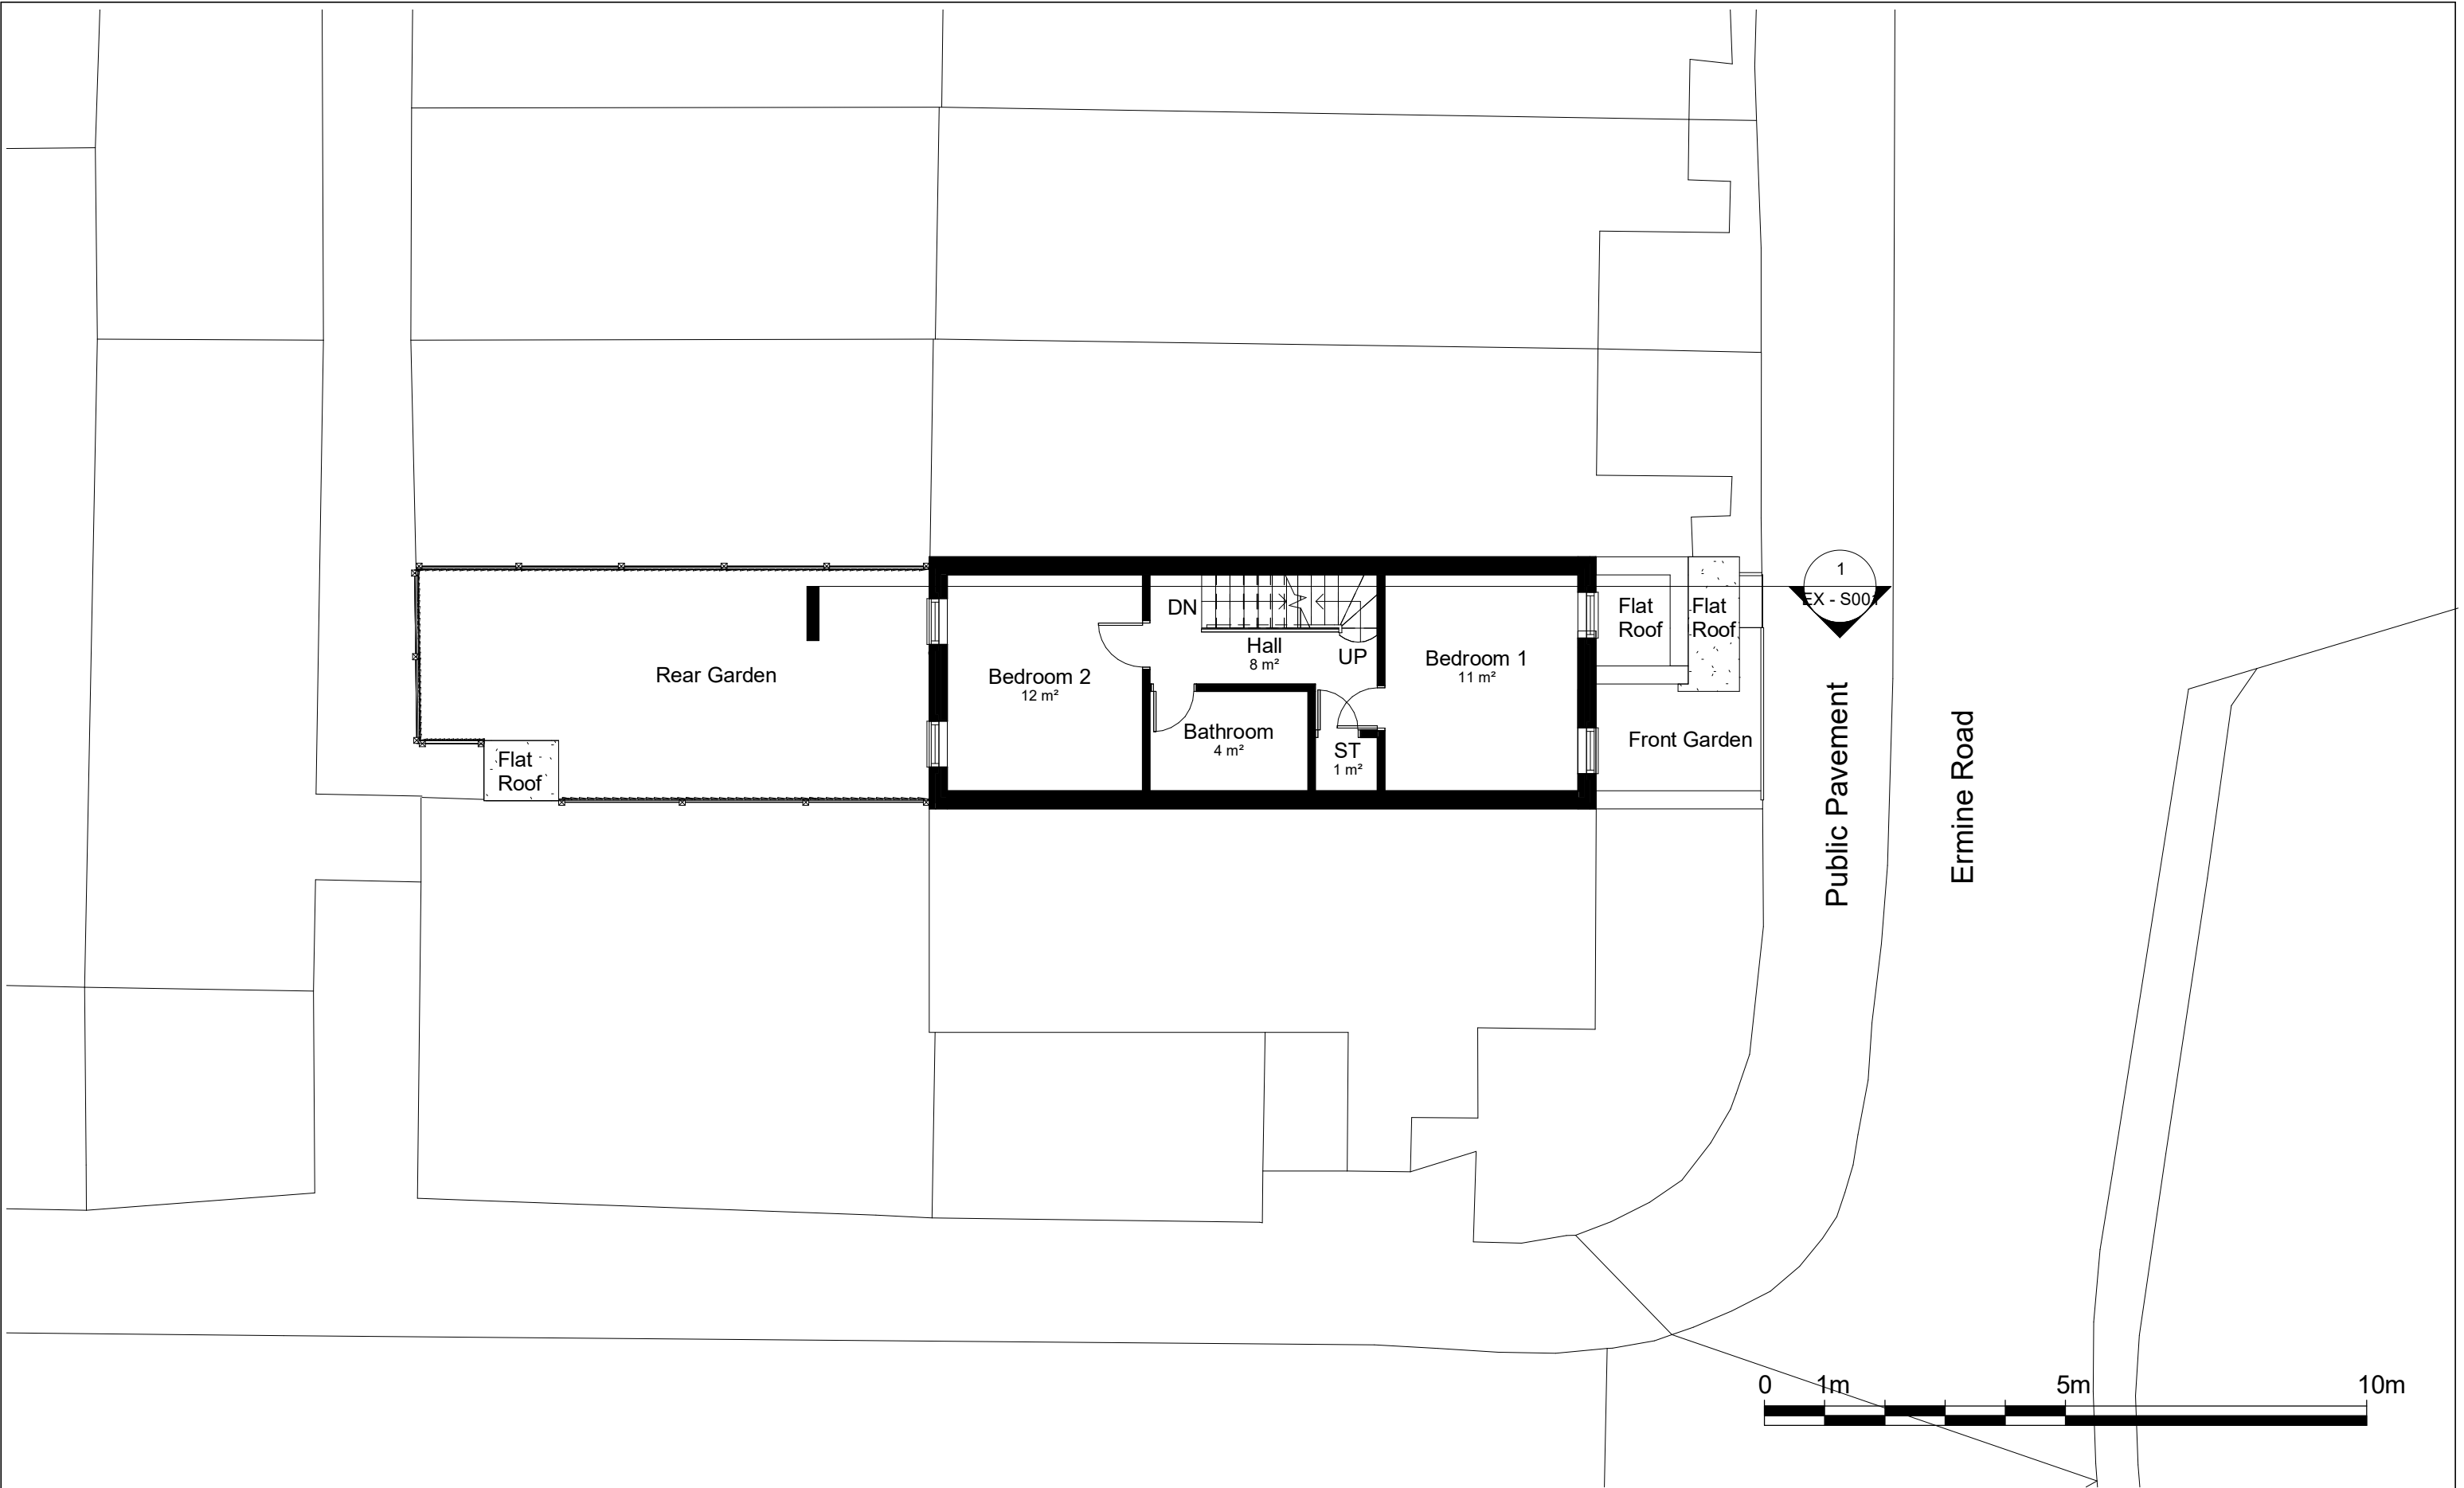


NOTES:
CONTRACTORS MUST VERIFY ALL DIMENSIONS AT THE SITE BEFORE COMENCING ANY WORK.
NO CONSTRUCTION WORK BEFORE BUILDING CONTROL APPROVAL AND STRUCTURAL ENGINEER CONFIRMATION.
ANY DISCREPANCIES TO BE REPORTED TO GRIDKUNE.
ALL DRAWINGS ARE TO BE READ IN CONJUNCTION WITH ALL RELEVANT DRAWINGS AND SPECIFICATIONS.

Rev	Description	Date

PROJECT TITLE 55 Ermine Road, Tottenham, N15 6DD			DRAWING TITLE Existing First Floor		
			CLIENT Mrs Taub		
Date 29/04/21	Project number 4047	DRAWING NUMBER EX - P002	Scale (@ A3) 1 : 100	Drawn by Shai	