


NOTES:
CONTRACTORS MUST VERIFY ALL DIMENSIONS AT THE SITE BEFORE COMENCING ANY WORK.
NO CONSTRUCTION WORK BEFORE BUILDING CONTROL APPROVAL AND STRUCTURAL ENGINEER CONFIRMATION.
ANY DISCREPANCIES TO BE REPORTED TO GRIDKUNE.
ALL DRAWINGS ARE TO BE READ IN CONJUNCTION WITH ALL RELEVANT DRAWINGS AND SPECIFICATIONS.

Rev	Description	Date

PROJECT TITLE		
55 Ermine Road, Tottenham, N15 6DD		
Date	Project number	DRAWING NUMBER
29/04/21	4047	EX - P003

DRAWING TITLE	
Existing Loft Plan	
CLIENT	
Mrs Taub	
Scale (@ A3)	Drawn by
1 : 100	Shai

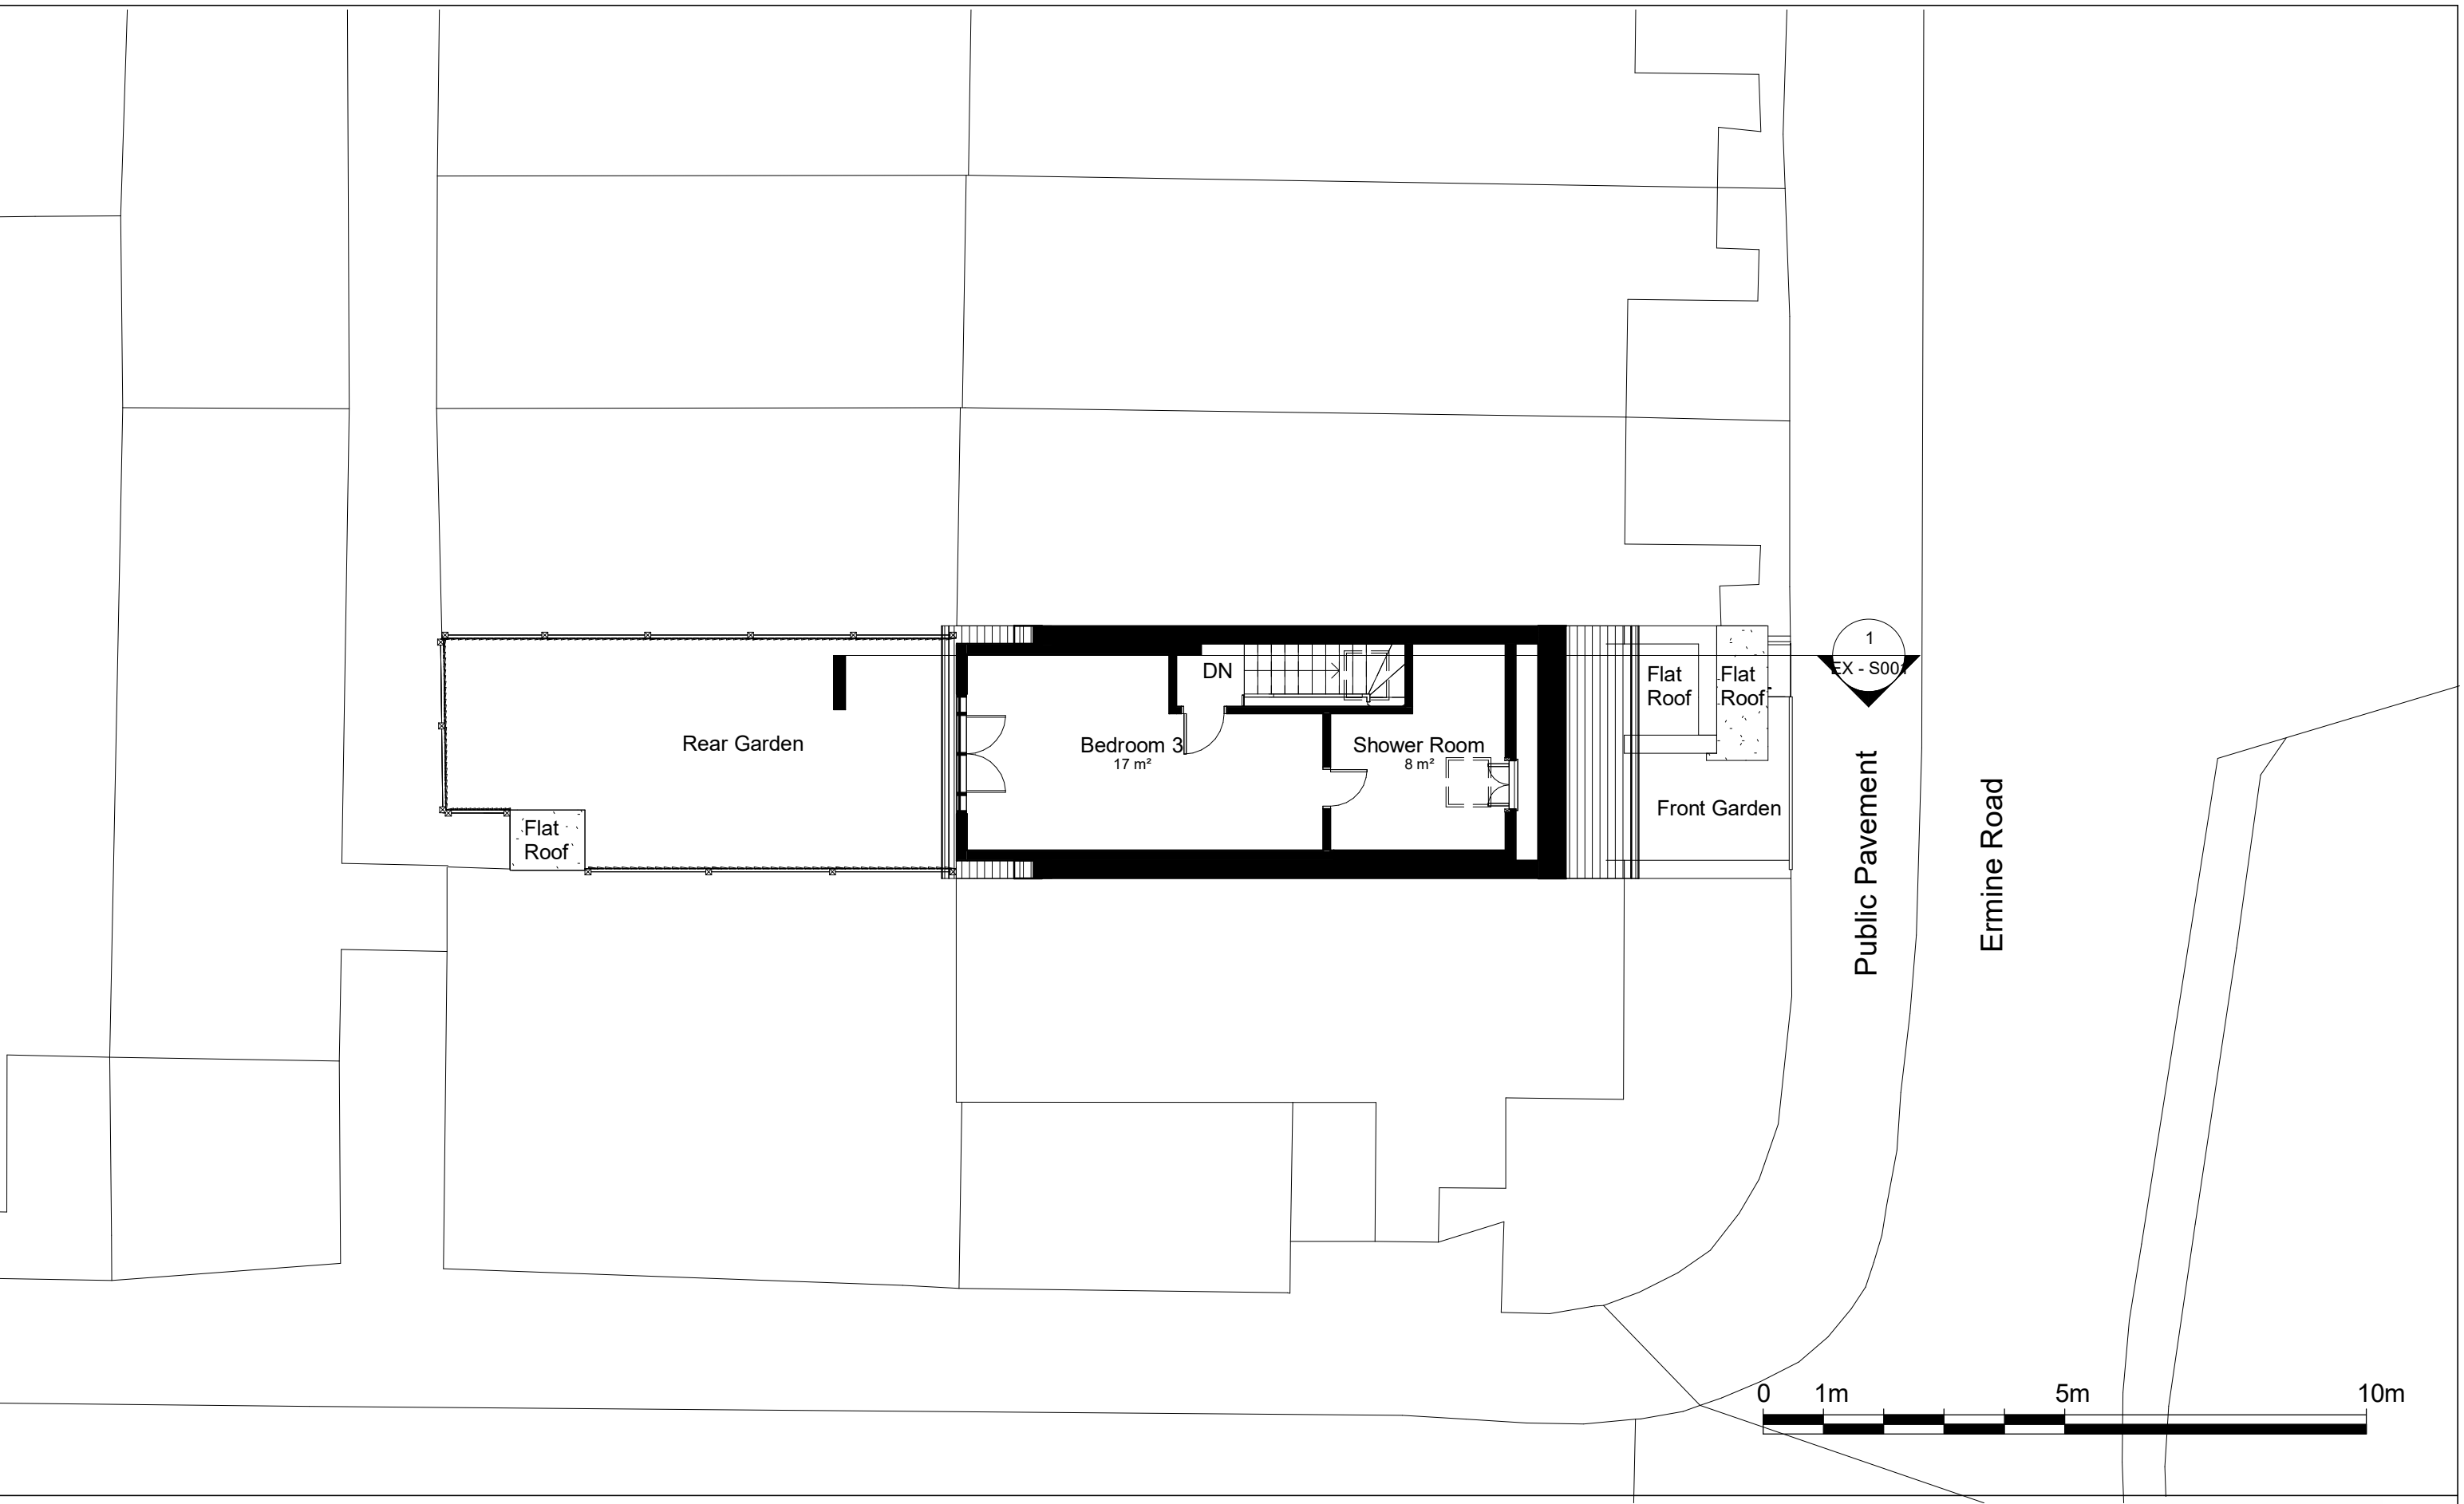