


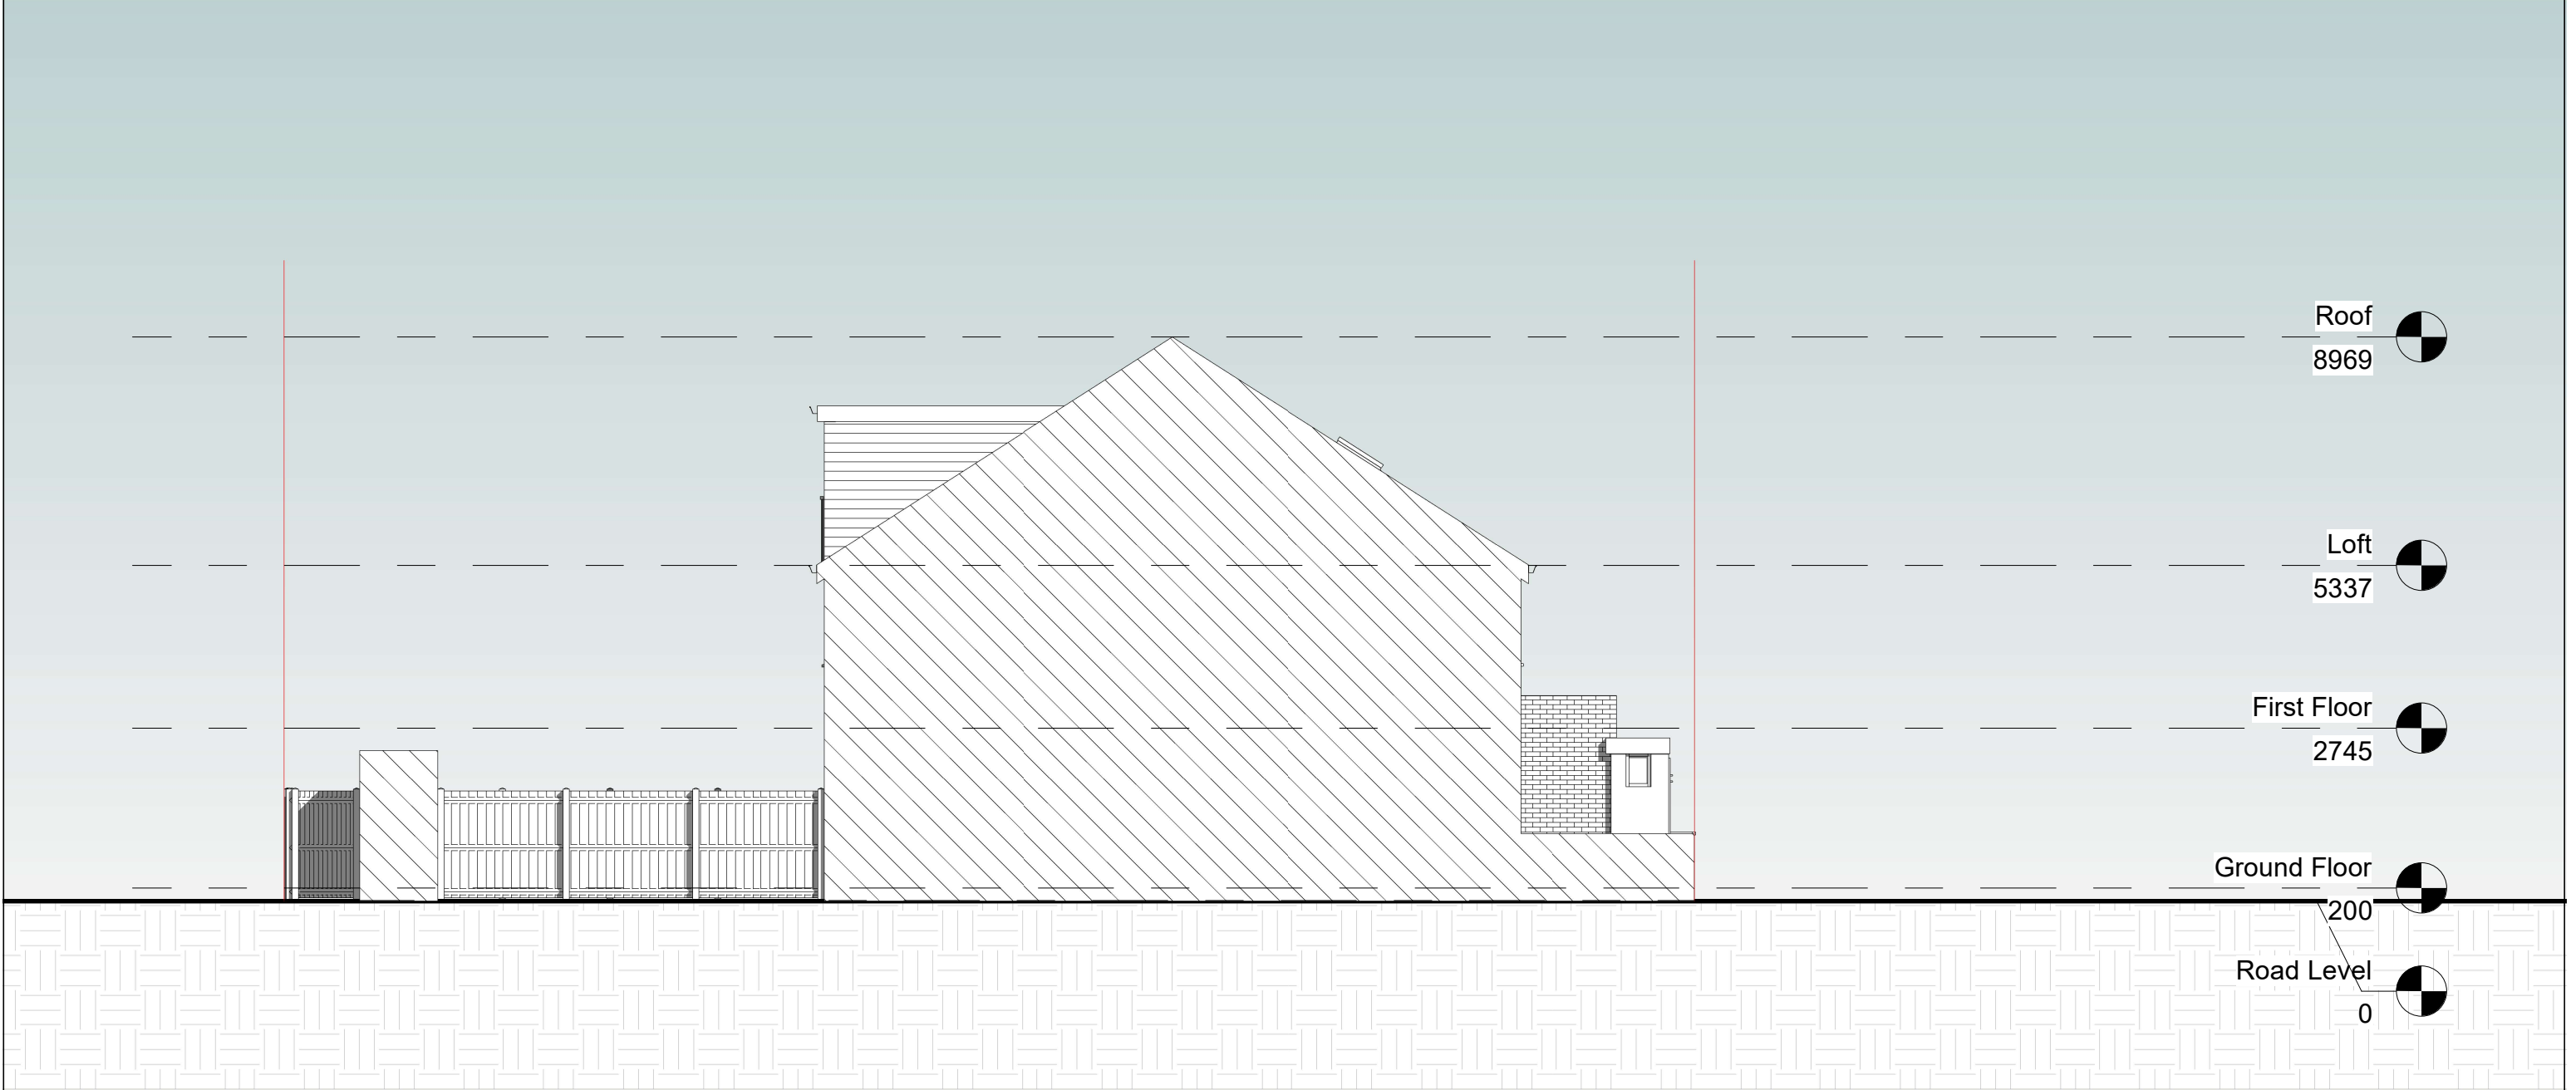

NOTES: CONTRACTORS MUST VERIFY ALL DIMENSIONS AT THE SITE BEFORE COMENCING ANY WORK. NO CONSTRUCTION WORK BEFORE BUILDING CONTROL APPROVEL AND STRUCTURAL ENGINEER CONFIRMATION. ANY DISCREPANCIES TO BE REPORTED TO GRIDKUNE. ALL DRAWINGS ARE TO BE READ IN CONJUNCTION WITH ALL RELEVANT DRAWINGS AND SPECIFICATIONS.	Rev	Description	Date	PROJECT TITLE			DRAWING TITLE		
				55 Ermine Road, Tottenham, N15 6DD			Existing Side Elevation 2		
							CLIENT		
							Mrs Taub		
				Date	Project number	DRAWING NUMBER	Scale (@ A3)	Drawn by	
				29/04/21	4047	EX - E003	1 : 100	Shai	