
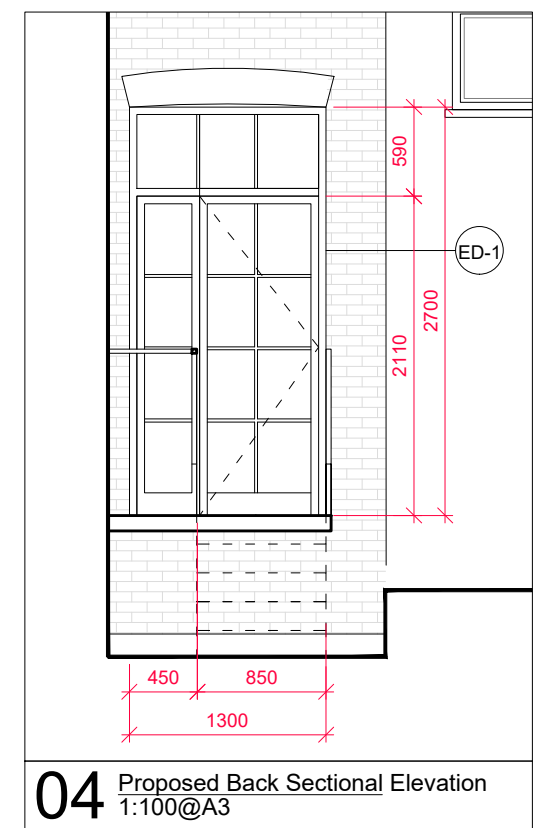
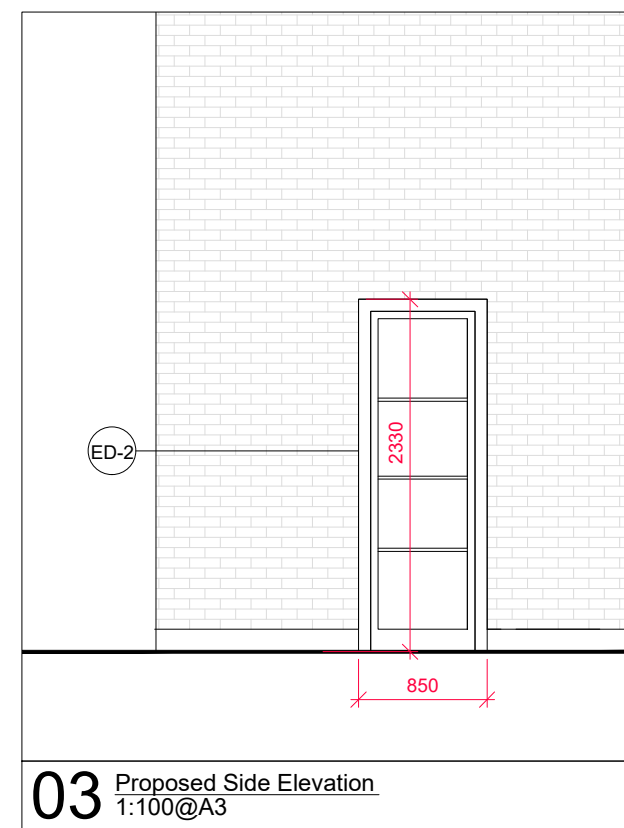
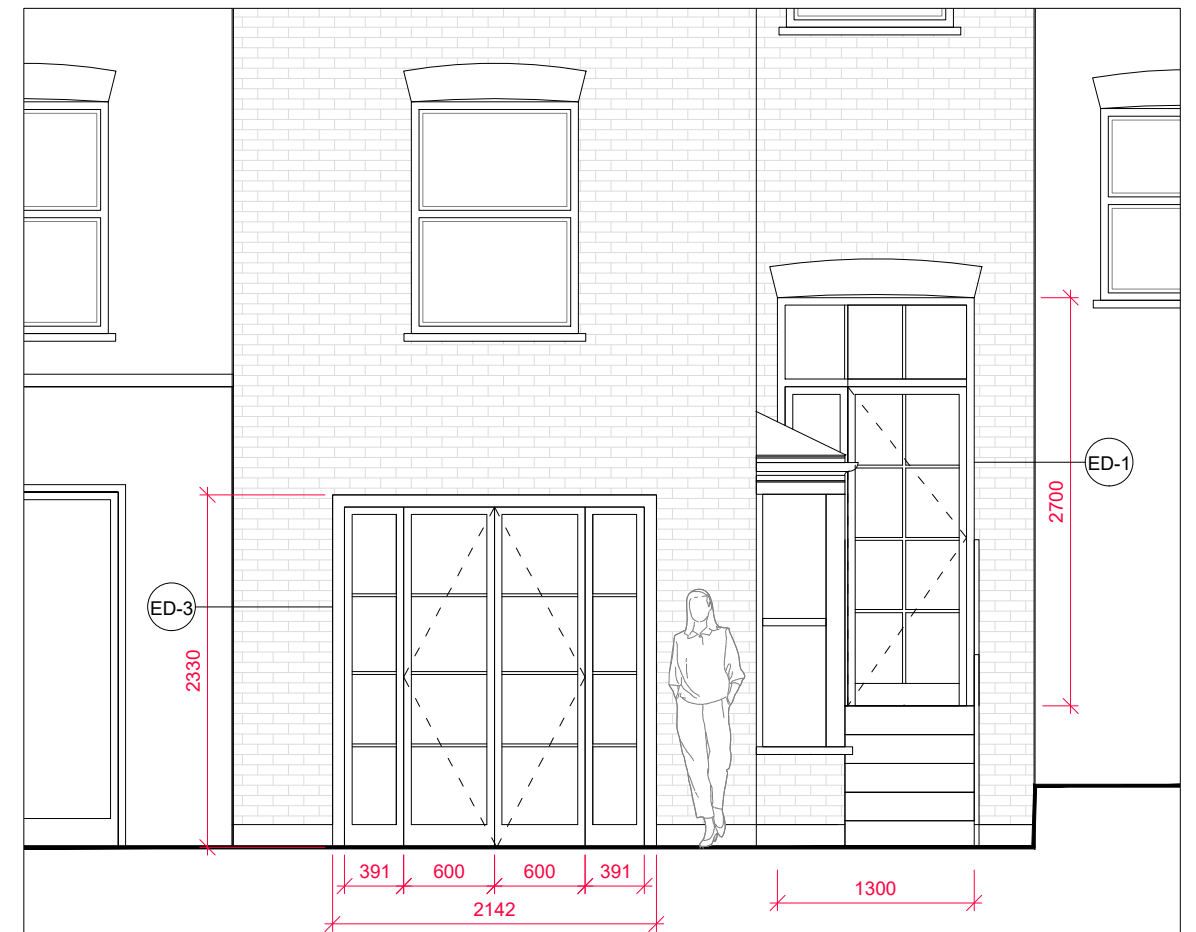


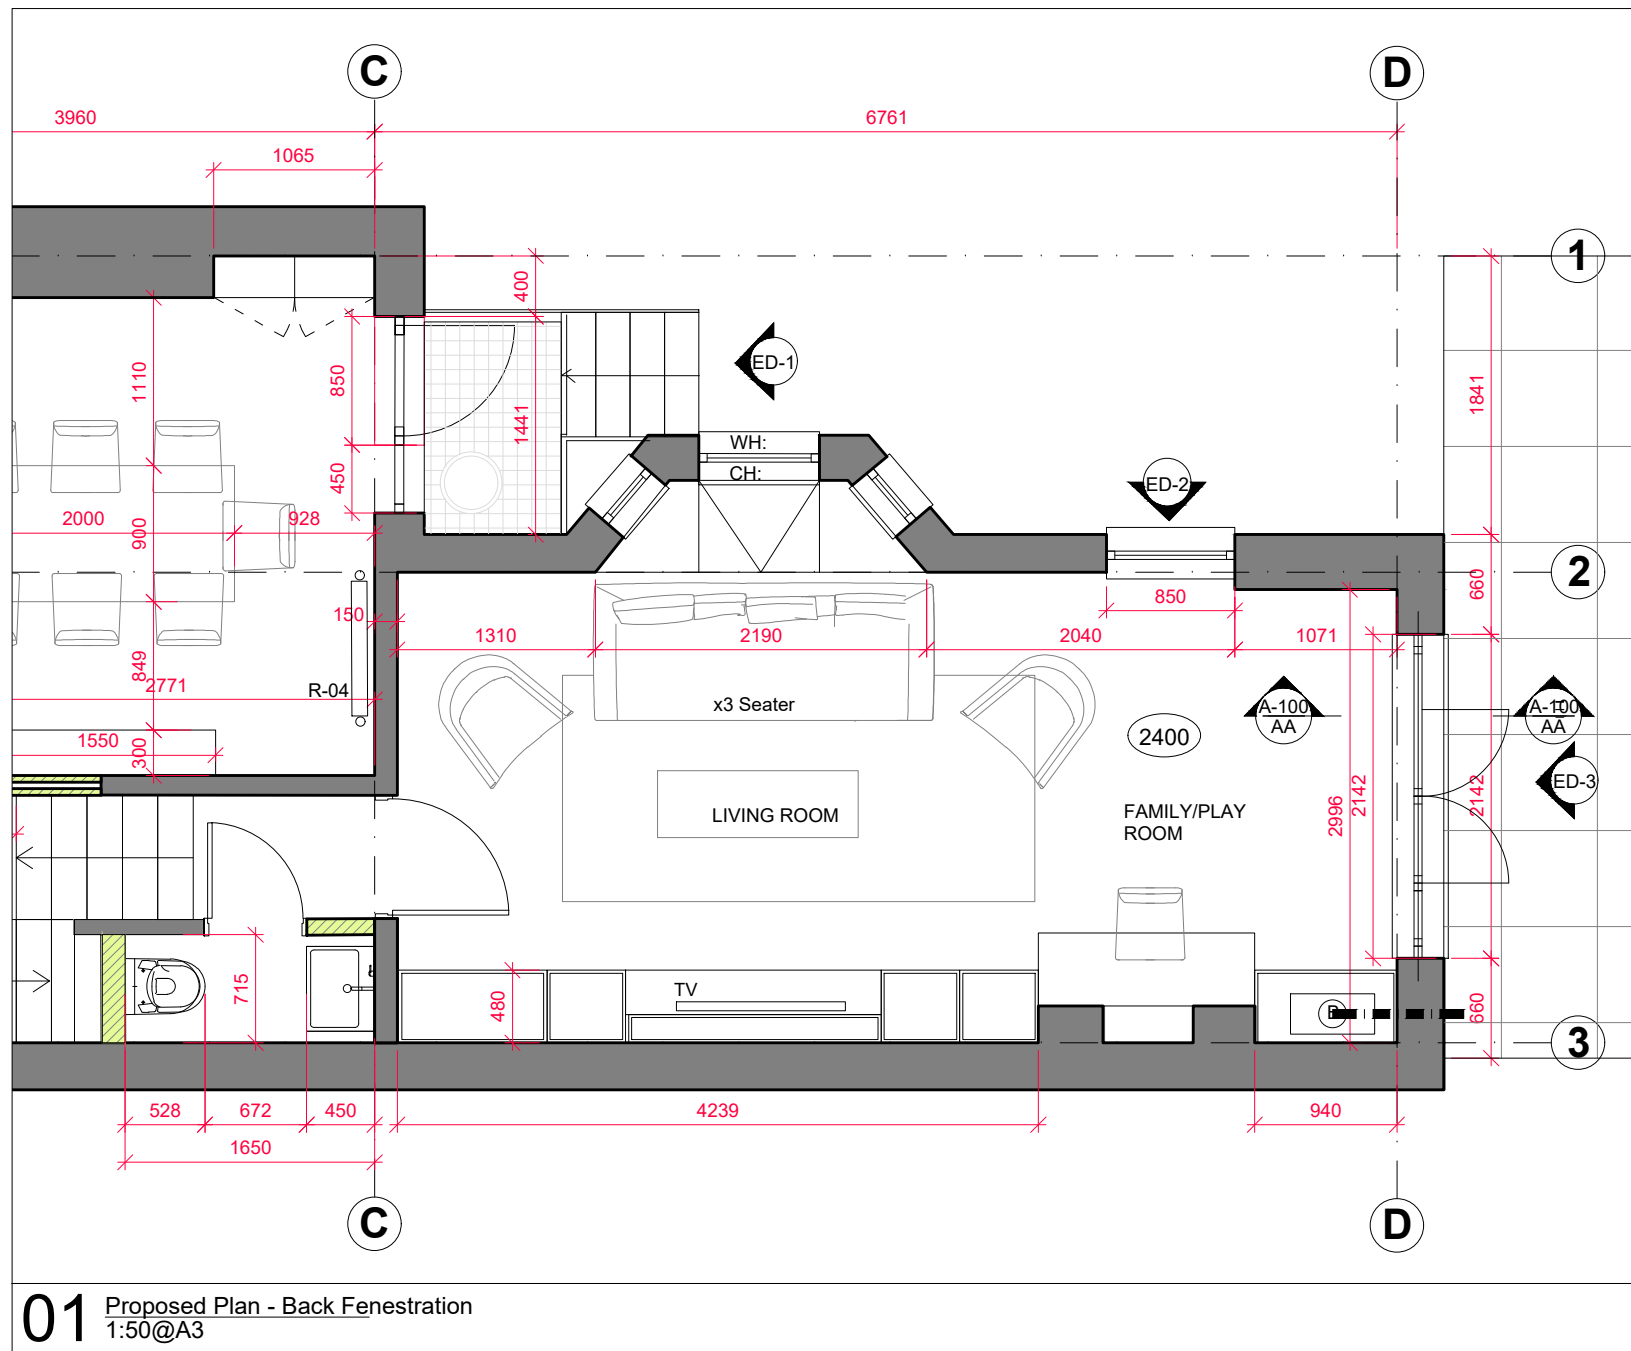

Proposed Section AA

PLANNING

Rev	Date	Info										
			NOTES:		CBO ARCHITECTS		client		drawing		Proposed Fenestration	
			Permission is granted to scale from this drawing for Local Authority Planning Approval purposes only. Refer to title block for original printed paper size.		www.cboarchitects.com +44 (0) 2030915878 Salvatore@cboarchitects.com Paolo@cboarchitects.com		project		9 Duckett Road			
					RIBA 							
					Chartered Practice		drawn		check		date	
									22.12.22		scale	
									1:50@A3		no.	
											A-200	
											rev.	