


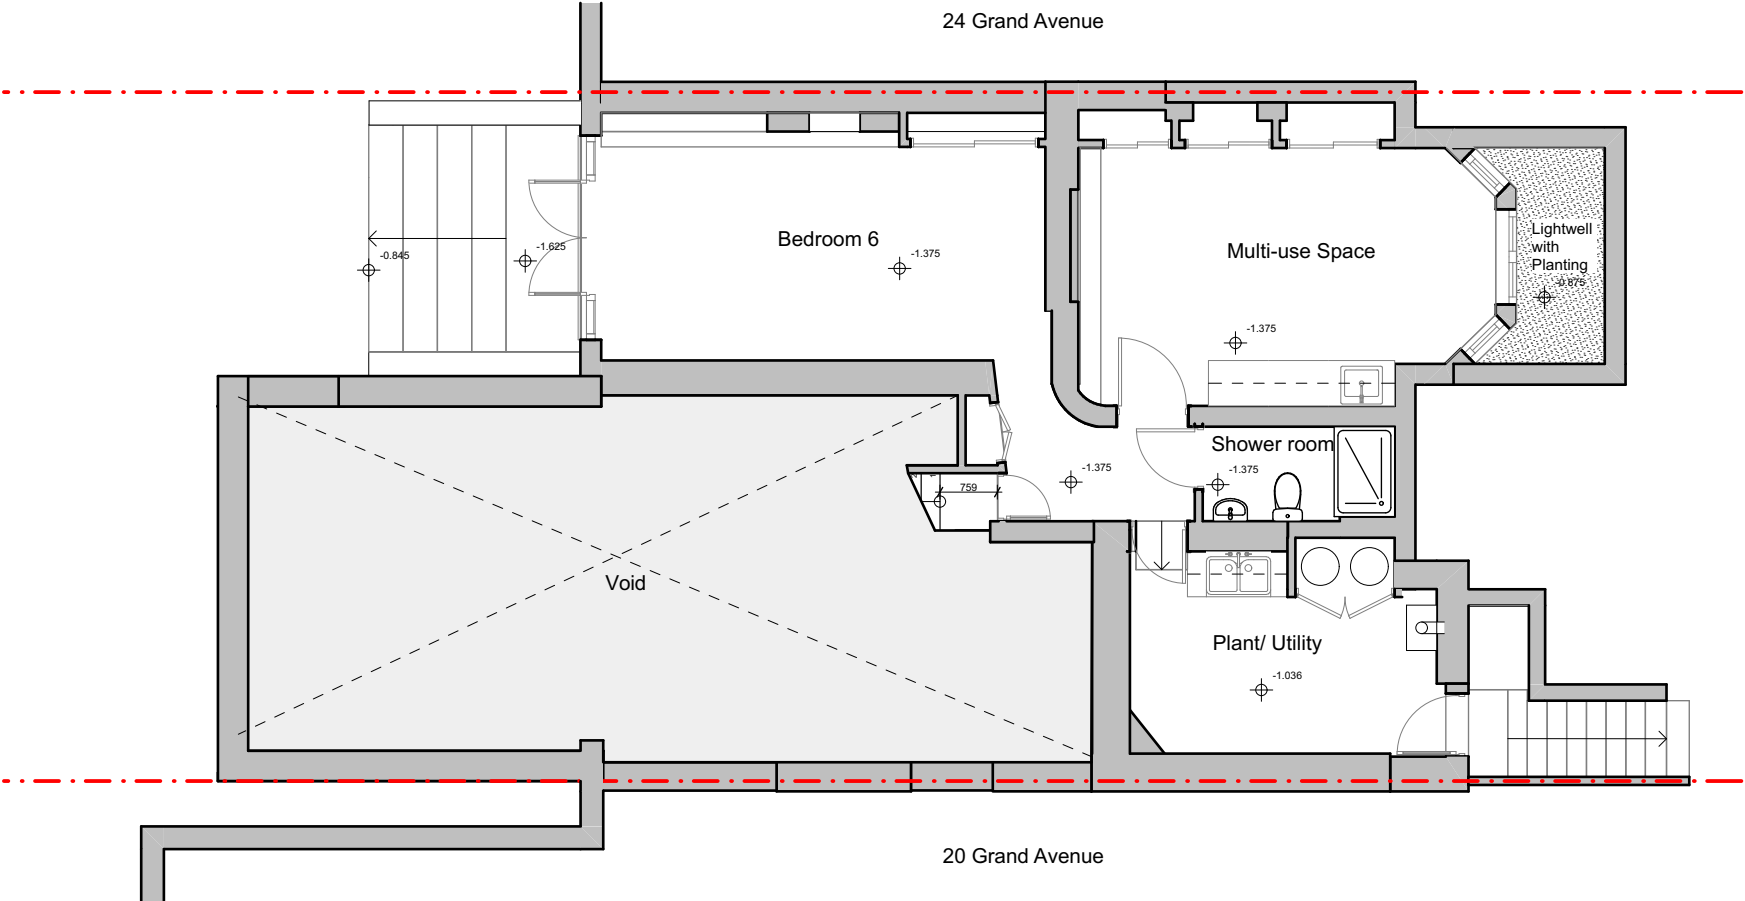


Basement Plan



- GENERAL NOTES:
- 1. Measurements are based on metric system.
 - 2. All levels are in meters to Principal Datum (PD) unless noted otherwise.
 - 3. This drawing shows design intent only and is for planning purposes only. Do not use for construction.
 - 4. Any discrepancies on this drawing should be reported to Studio PAN-A.
 - 5. Drawings to be read in conjunction with all relevant documents.
 - 6. This drawing may contain colour data. Please refer to original electronic document.

RevID	Change Name	Date
A	Rear extension side wall adjusted	05/01/23

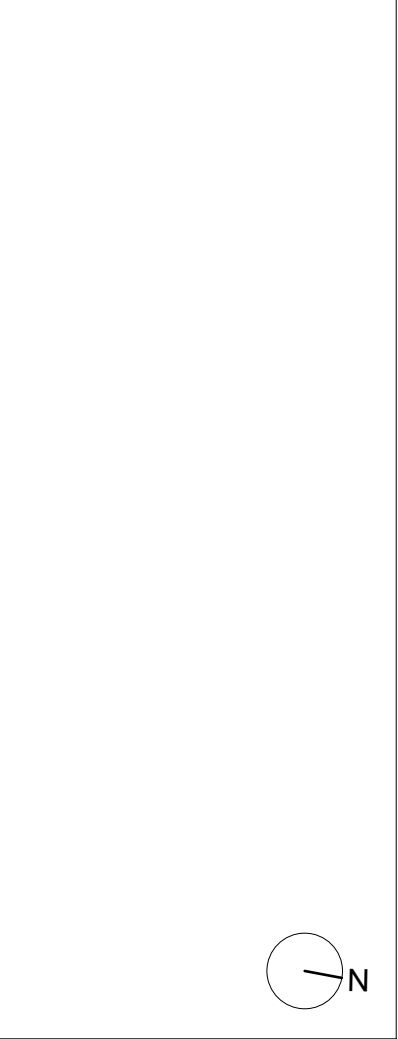

STUDIO PAN-A	
PROJECT NO. 1906	PROJECT NAME 22 Grand Avenue
DRAWING NAME Proposed Basement Plan	
STATUS Planning	SCALE 1:100 @ A3
DRAWING NO. 1906-03-110_A	DATE 04/01/2023