
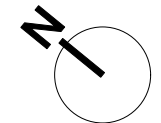


BRIDGEMOUNT MEWS

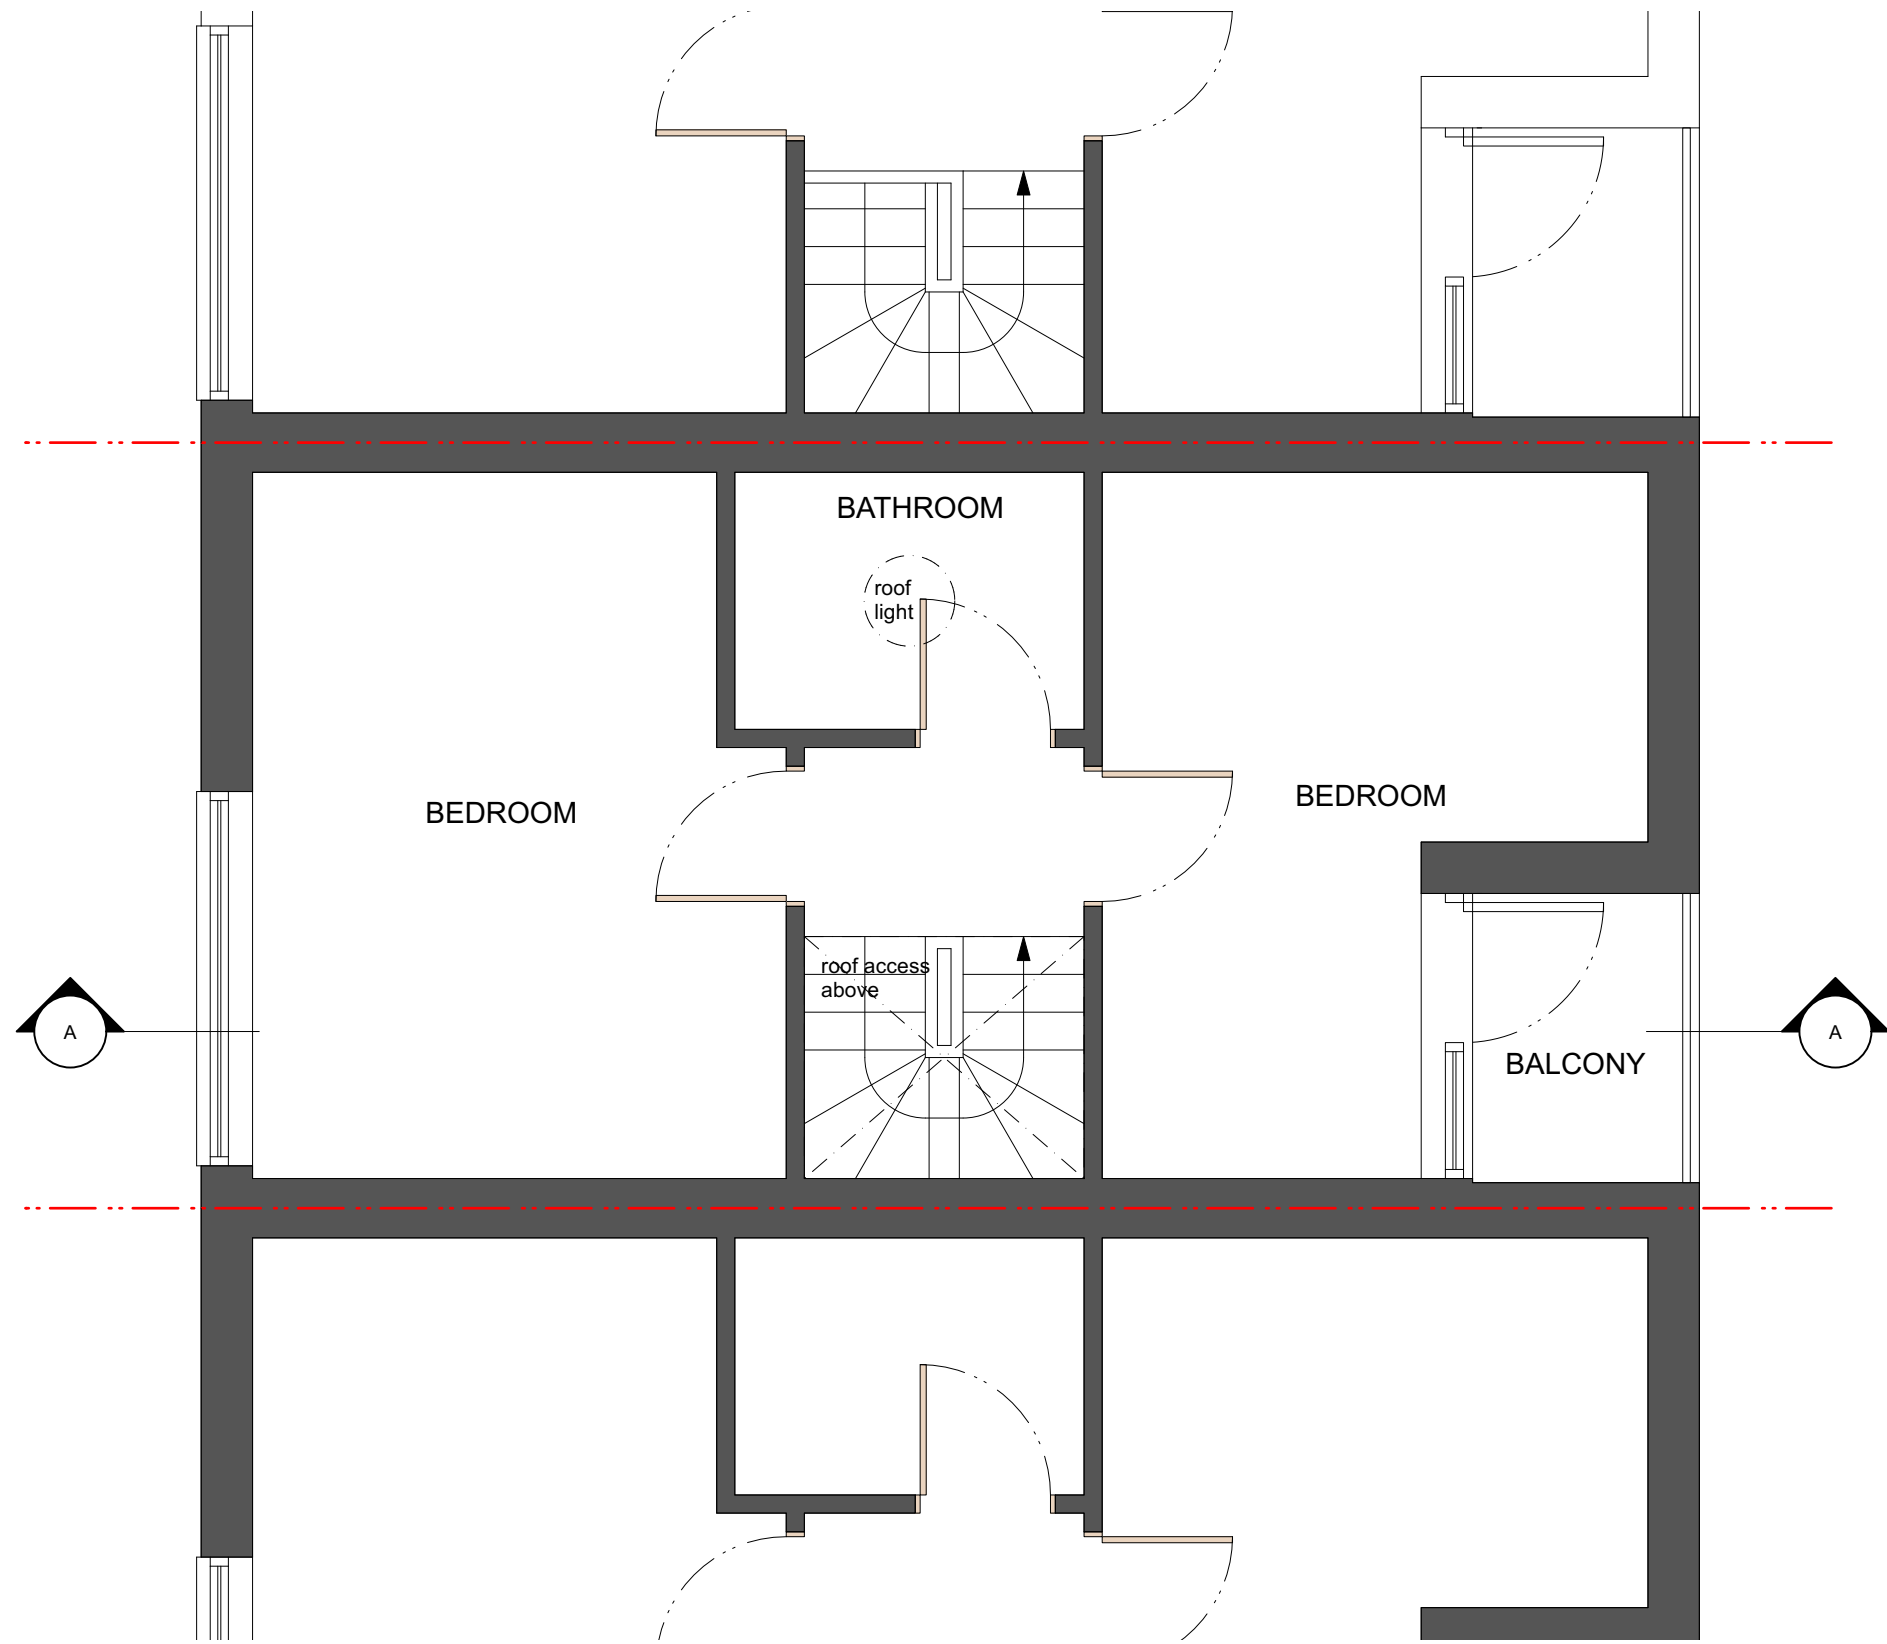

© All information contained within this document remains copyright of Architecture Landscape Urbanism Ltd and shall not be reproduced without prior consent. (1) Do not scale from drawings - use written dimensions only. (2) All dimensions are in millimeters unless noted. (3) All dimensions shall be verified on site before proceeding with the work. (4) Architecture Landscape Urbanism Ltd shall be notified of any discrepancies. (5) Engineer to specify all structural information.						mail fergus@archlandurb.co.uk	Project Title			Drawing Title	
						tel 07975660833	5 Bridgemount Mews, Mount Pleasant Villas, London N4 4AN				
						post 17 Barrington Close					
						Oxford OX3 7AX					
						web www.archlandurb.com	Drawn Date 05/12/2022	Drawn FNMA	Checked FNMA		
	A	FNMA	05/12/2022	Planning Application		Client Lubner	Scale 1:50	Status PLANNING	Drawing No. ALU216 103	Revision A	