


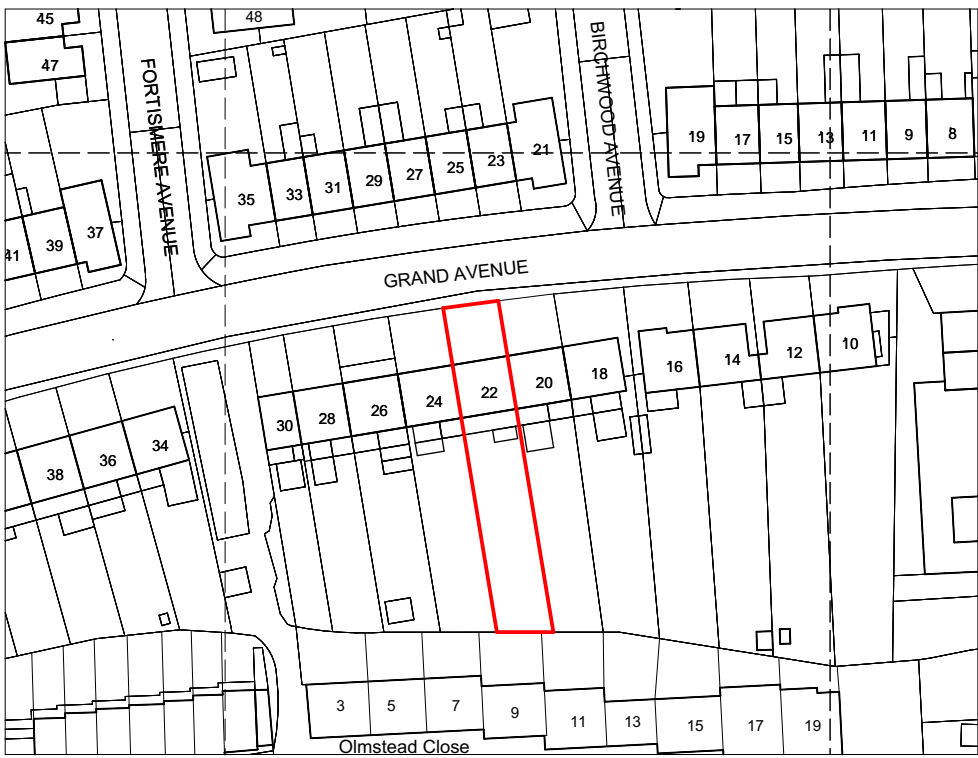

Location Plan 1:1250



Proposed Block Plan 1:500

GENERAL NOTES:

- 1. Measurements are based on metric system.
- 2. All levels are in meters to Principal Datum (PD) unless noted otherwise.
- 3. This drawing shows design intent only and is for planning purposes only. Do not use for construction.
- 4. Any discrepancies on this drawing should be reported to Studio PAN-A.
- 5. Drawings to be read in conjunction with all relevant documents.
- 6. This drawing may contain colour data. Please refer to original electronic document.

RevID	Change Name	Date
A	Rear extension side wall adjusted	05/01/23

N

STUDIO PAN-A	
PROJECT NO. 1906	PROJECT NAME 22 Grand Avenue
DRAWING NAME Location & Block Plan	
STATUS Planning	SCALE 1:1250, 1:500 @ A3
DRAWING NO. 1906-03-001_A	DATE 04/01/2023