


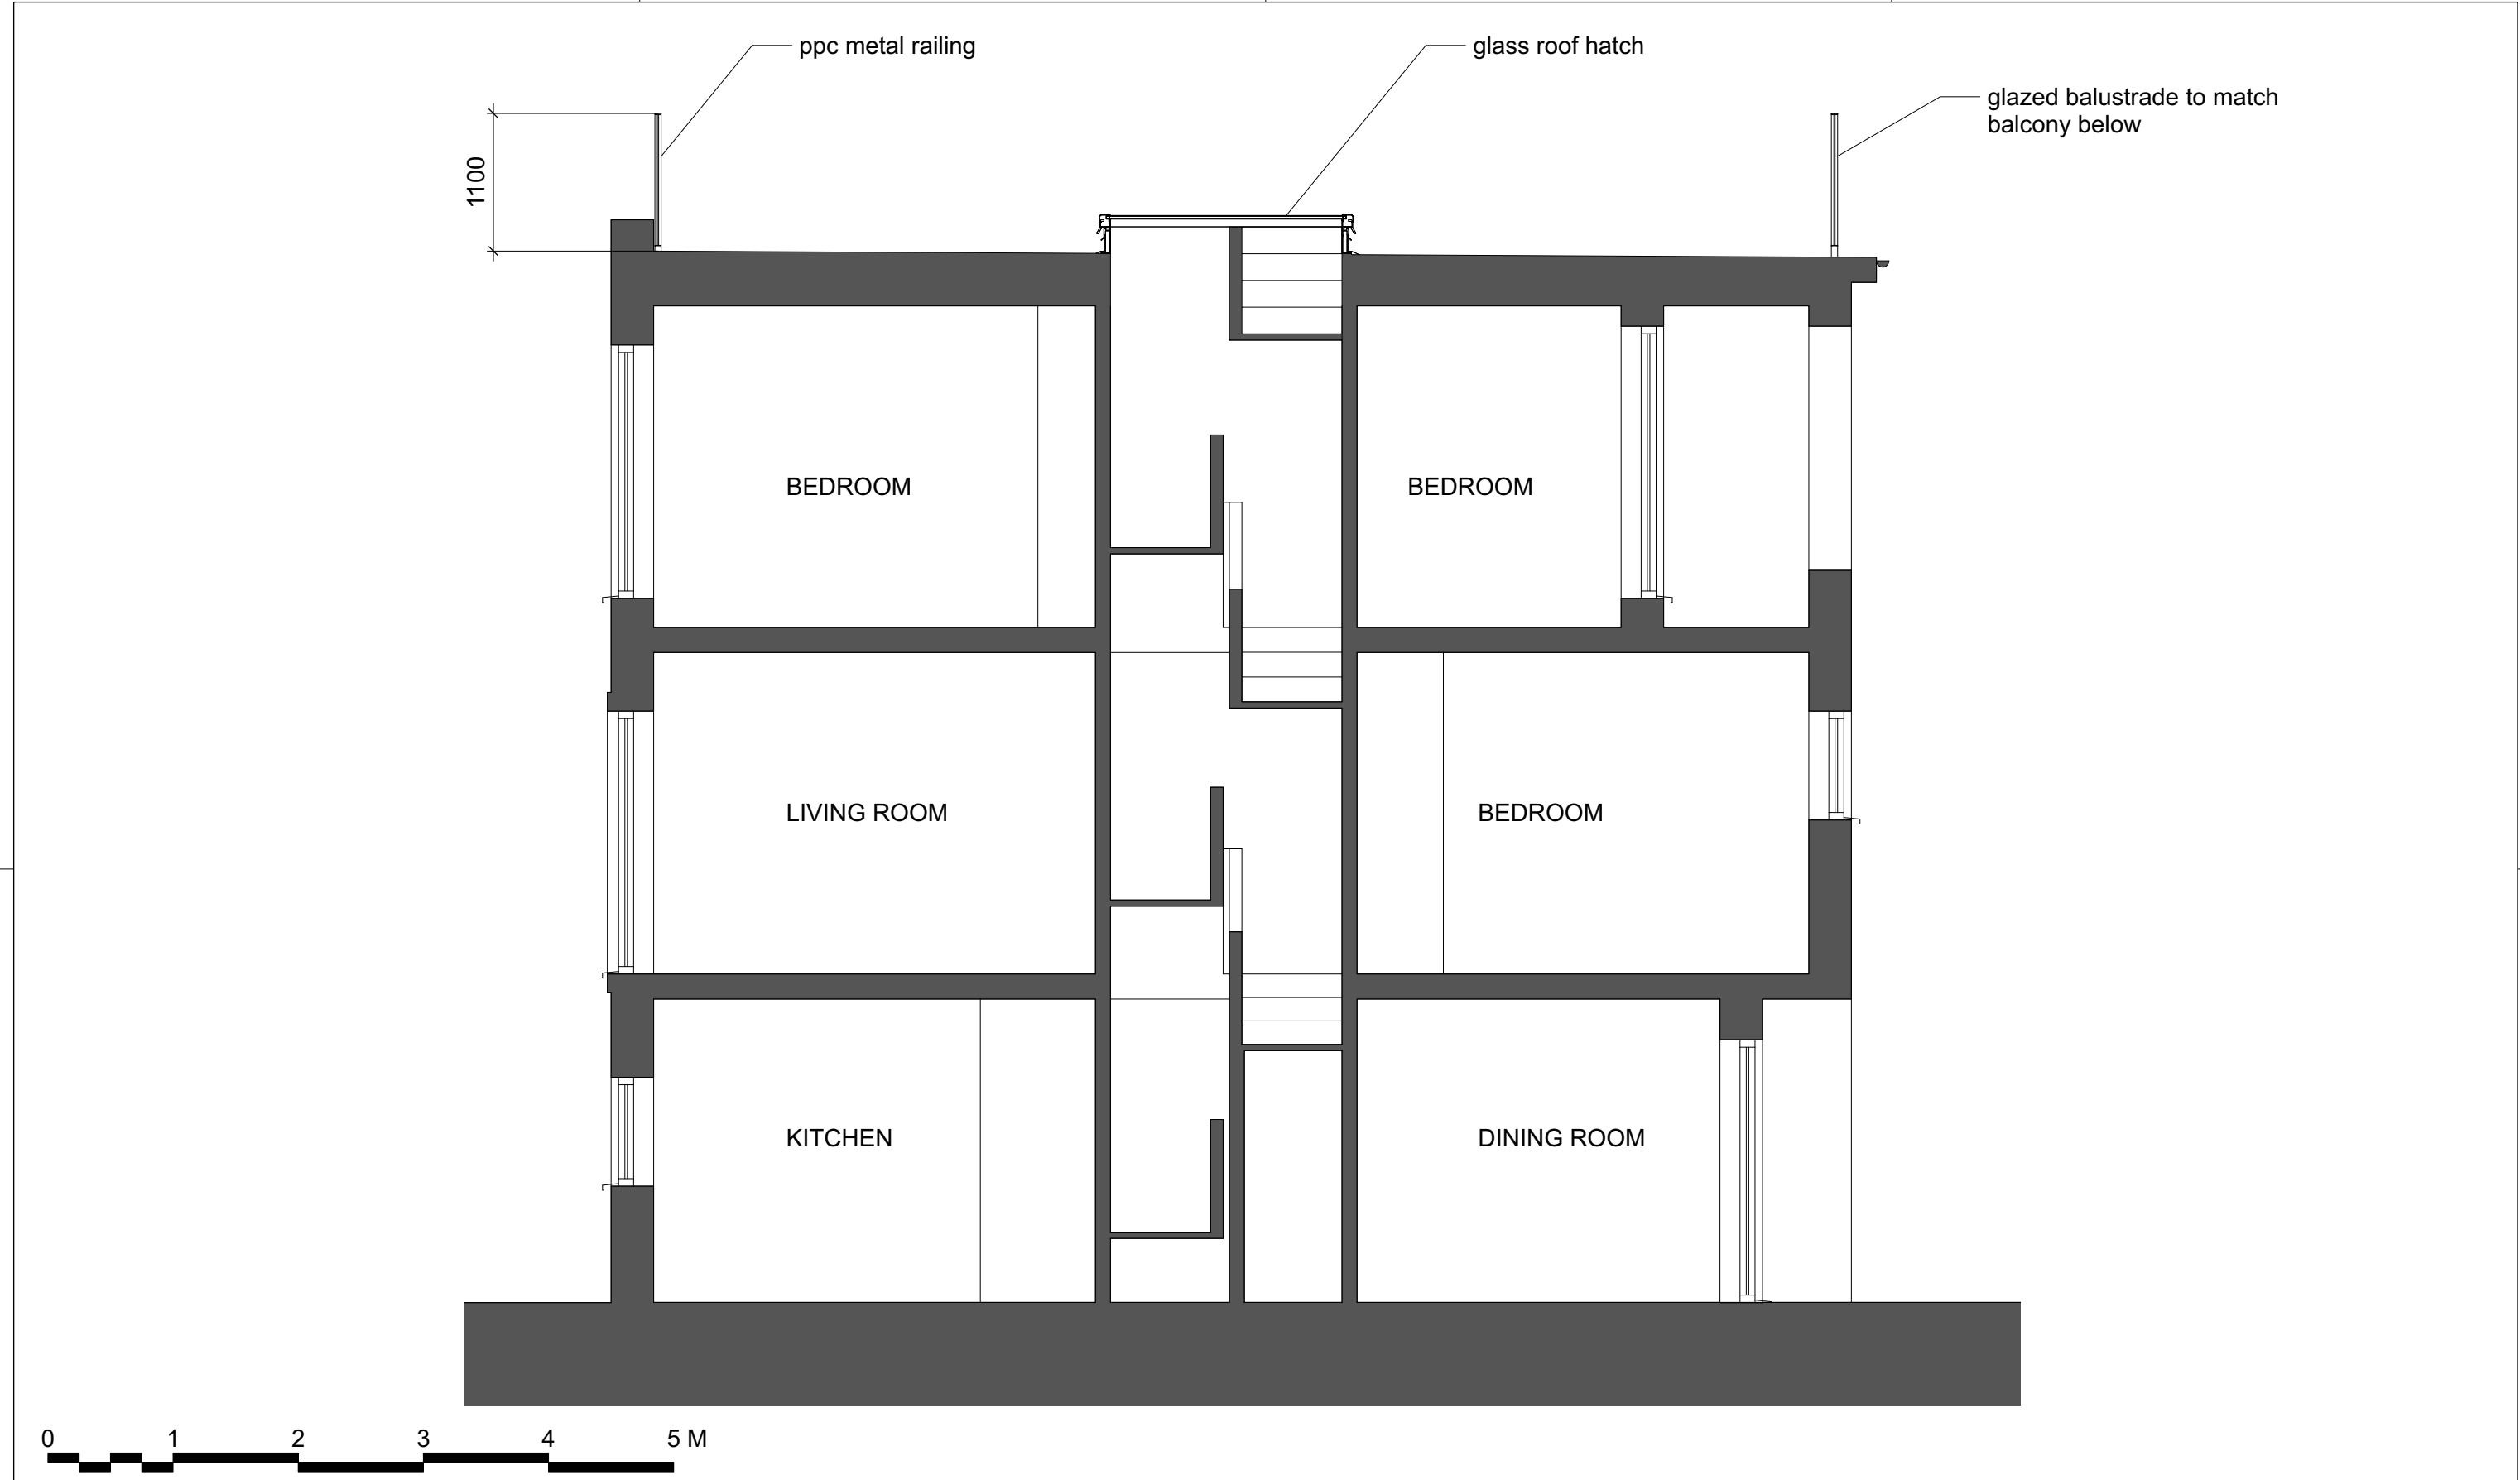

© All information contained within this document remains copyright of Architecture Landscape Urbanism Ltd and shall not be reproduced without prior consent. (1) Do not scale from drawings - use written dimensions only. (2) All dimensions are in millimeters unless noted. (3) All dimensions shall be verified on site before proceeding with the work. (4) Architecture Landscape Urbanism Ltd shall be notified of any discrepancies. (5) Engineer to specify all structural information.					archlandurb mail fergus@archlandurb.co.uk tel 07975660833 post 17 Barrington Close Oxford OX3 7AX web www.archlandurb.com	Project Title			Drawing Title	
						5 Bridgemount Mews, Mount Pleasant Villas, London N4 4AN				
						Drawn Date 05/12/2022	Drawn FNMA	Checked FNMA		
	A	FNMA	05/12/2022	Planning Application	Client Lubner		Scale 1:50	Status PLANNING	Drawing No. ALU216 110	Revision A