



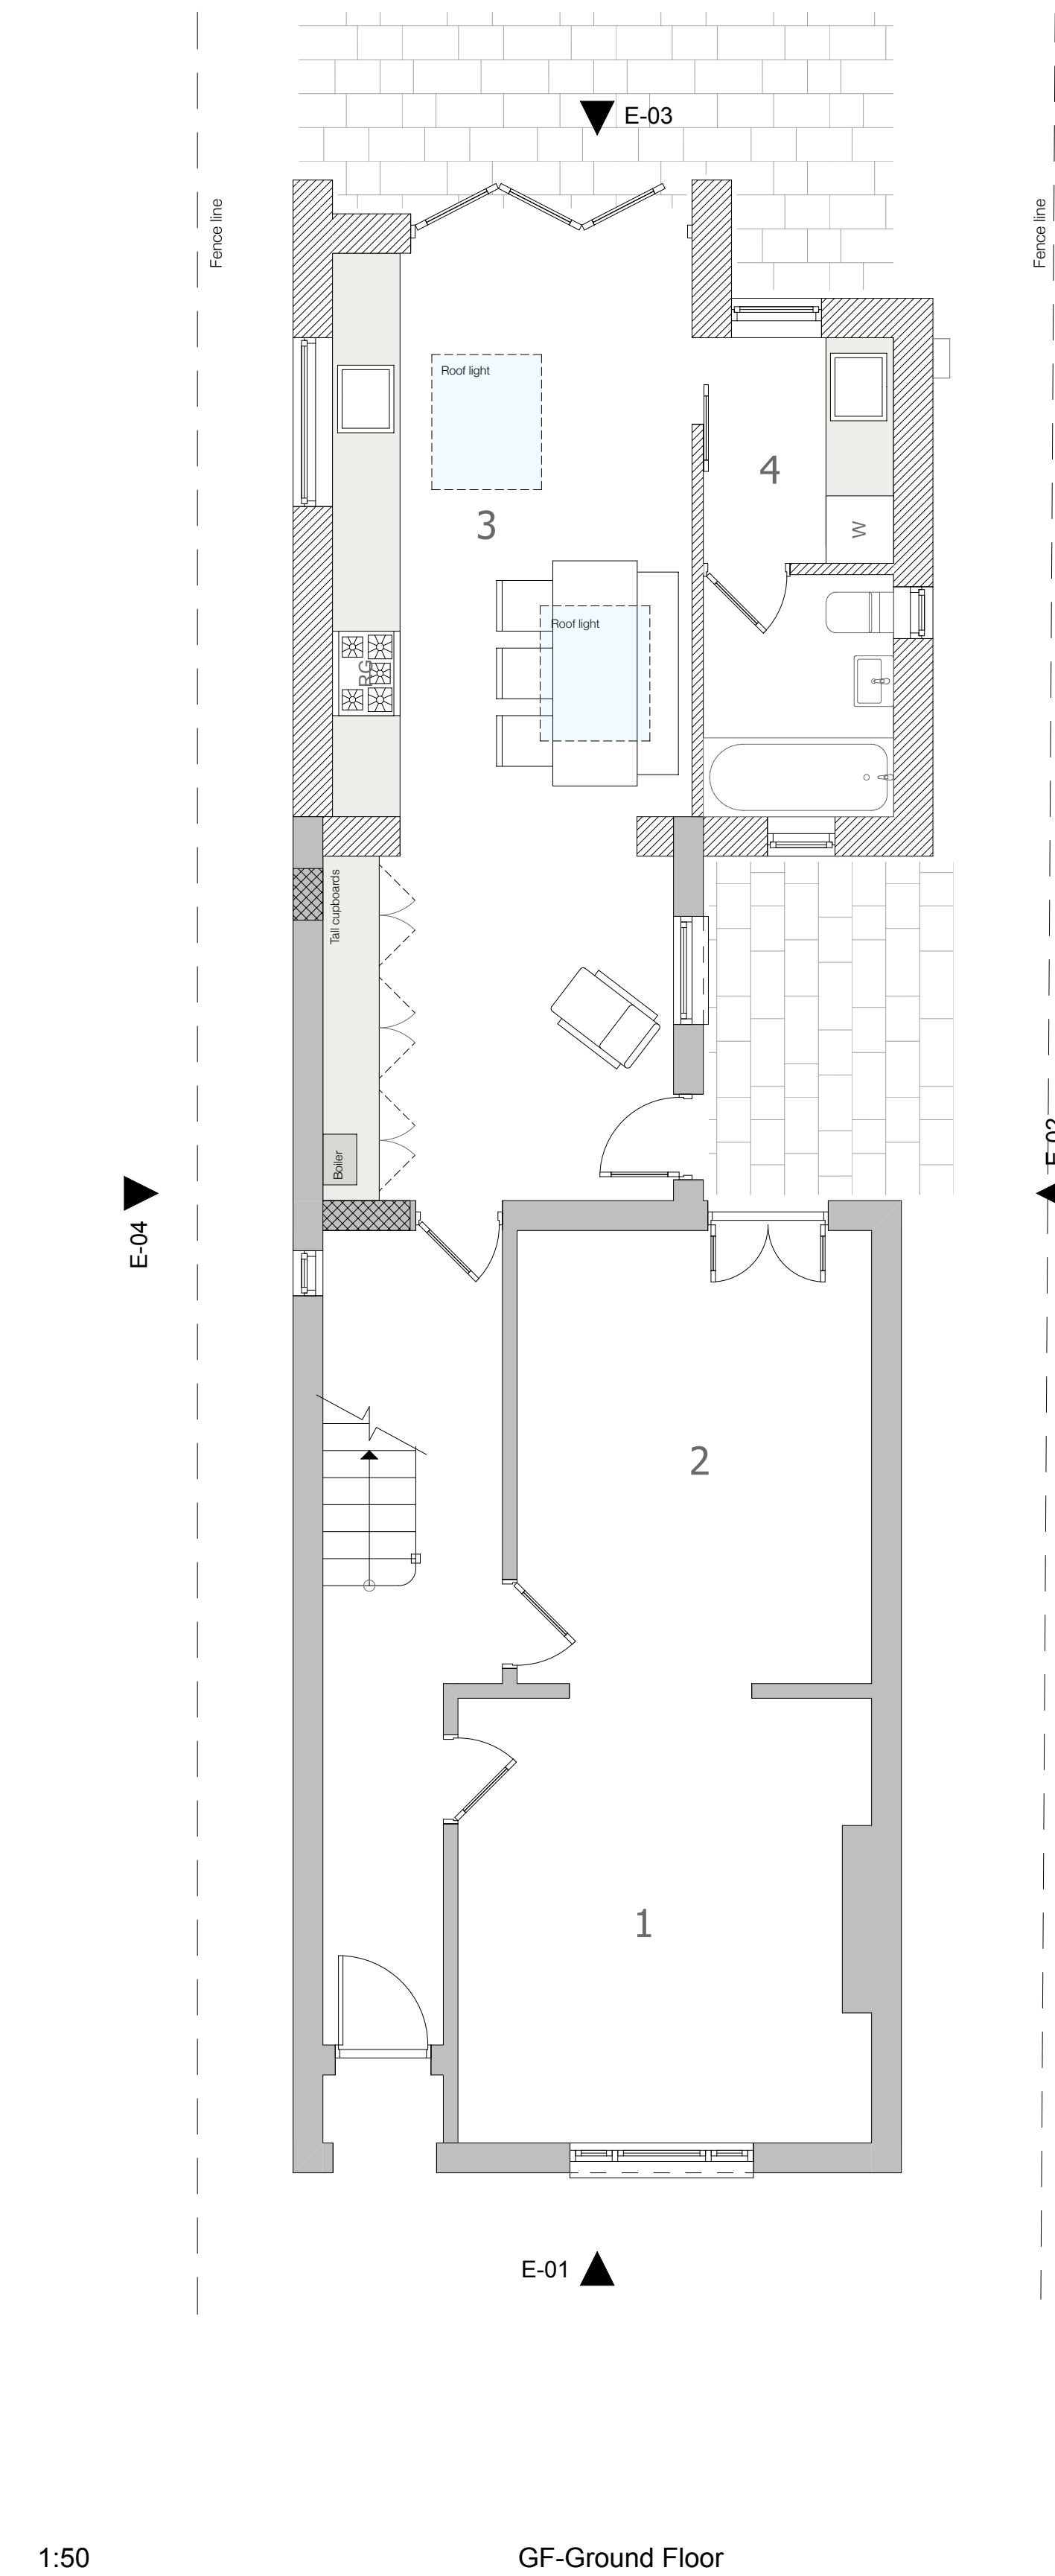

1:50

GF-Ground Floor


0.

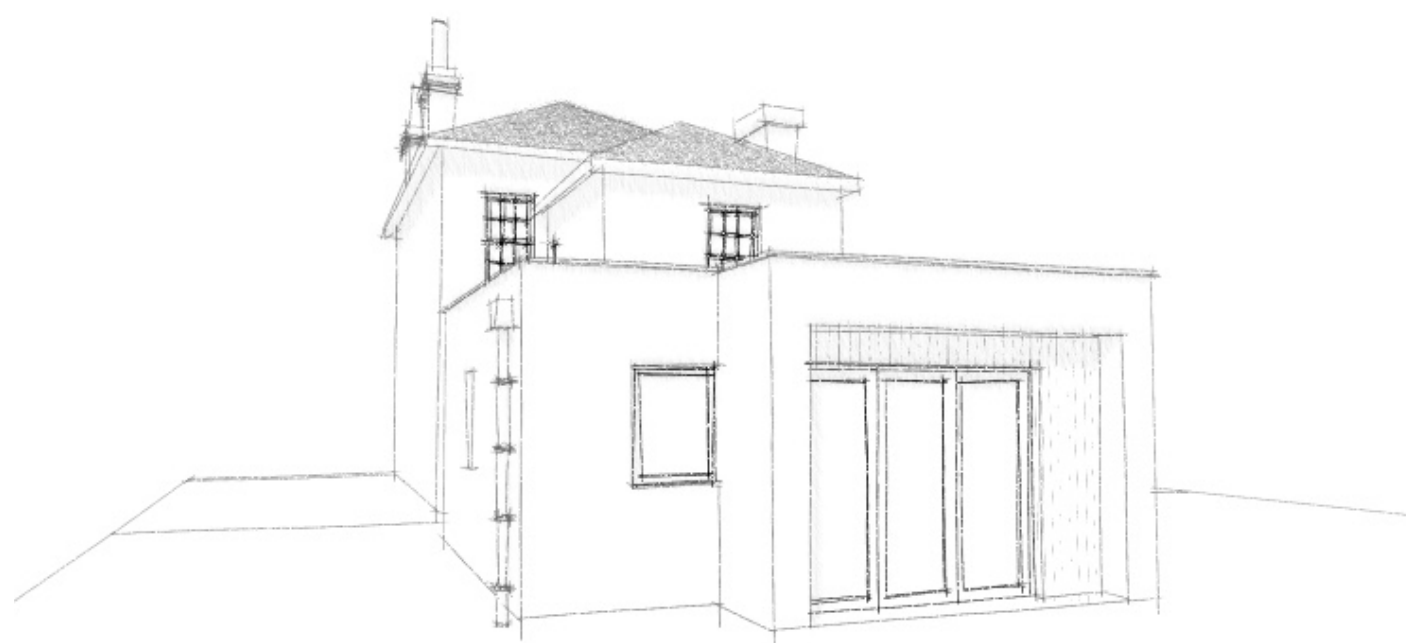

1:50

Side Elevation (1:50)


E-02

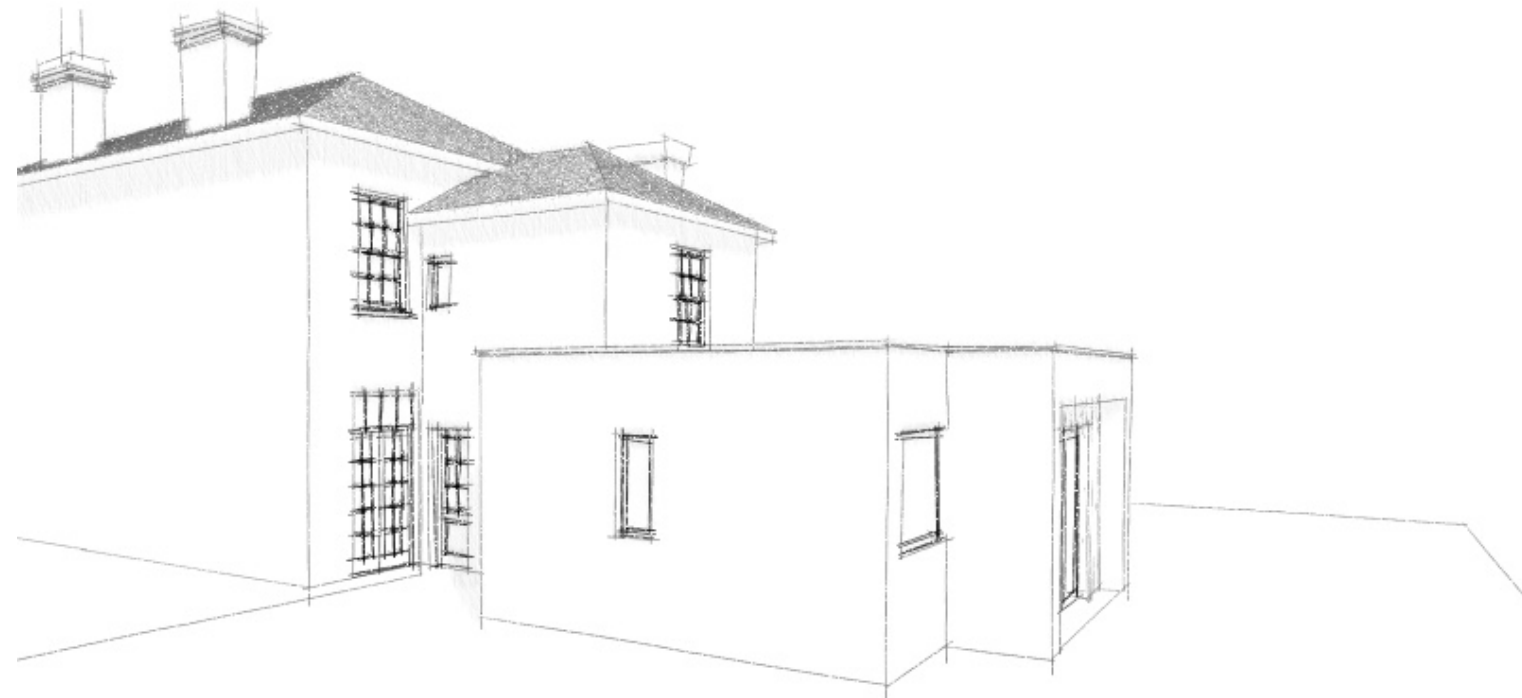

1:50

Rear Elevation (1:50)


E-03

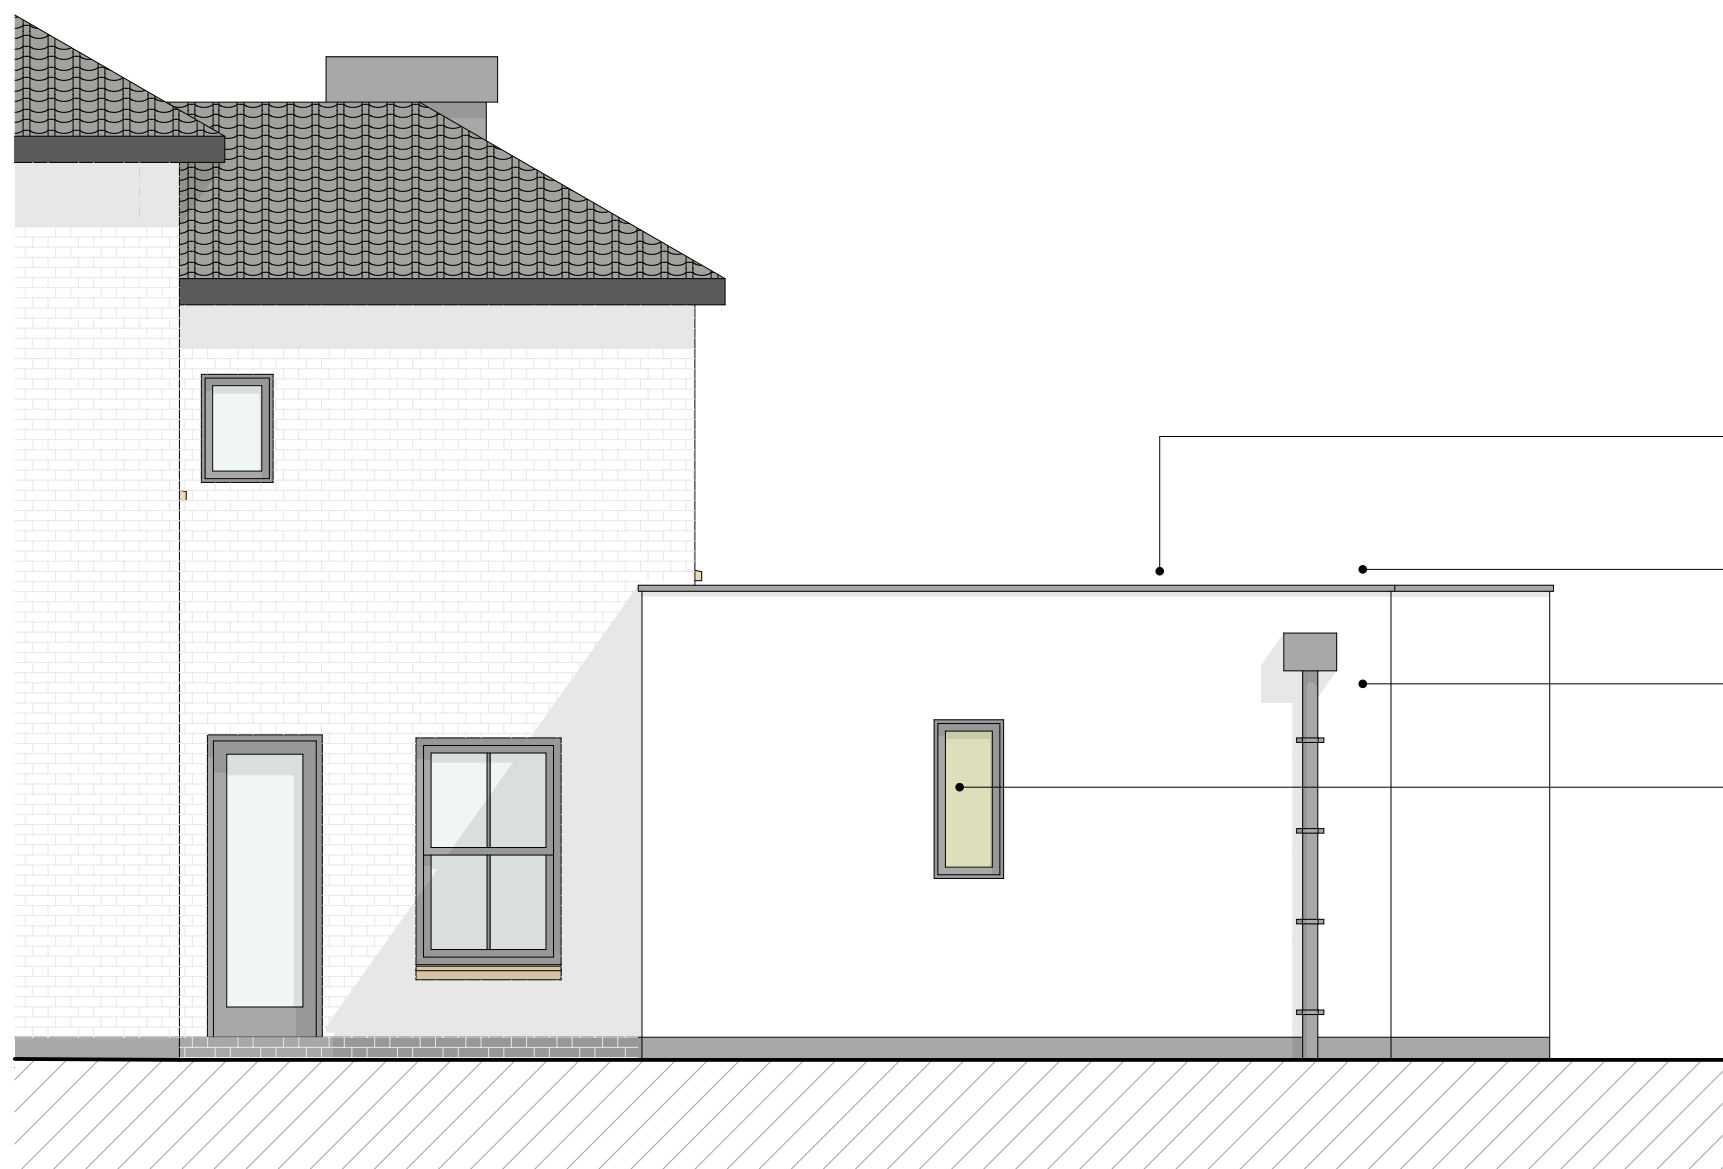

1:50

Side Elevation (1:50)

E-02

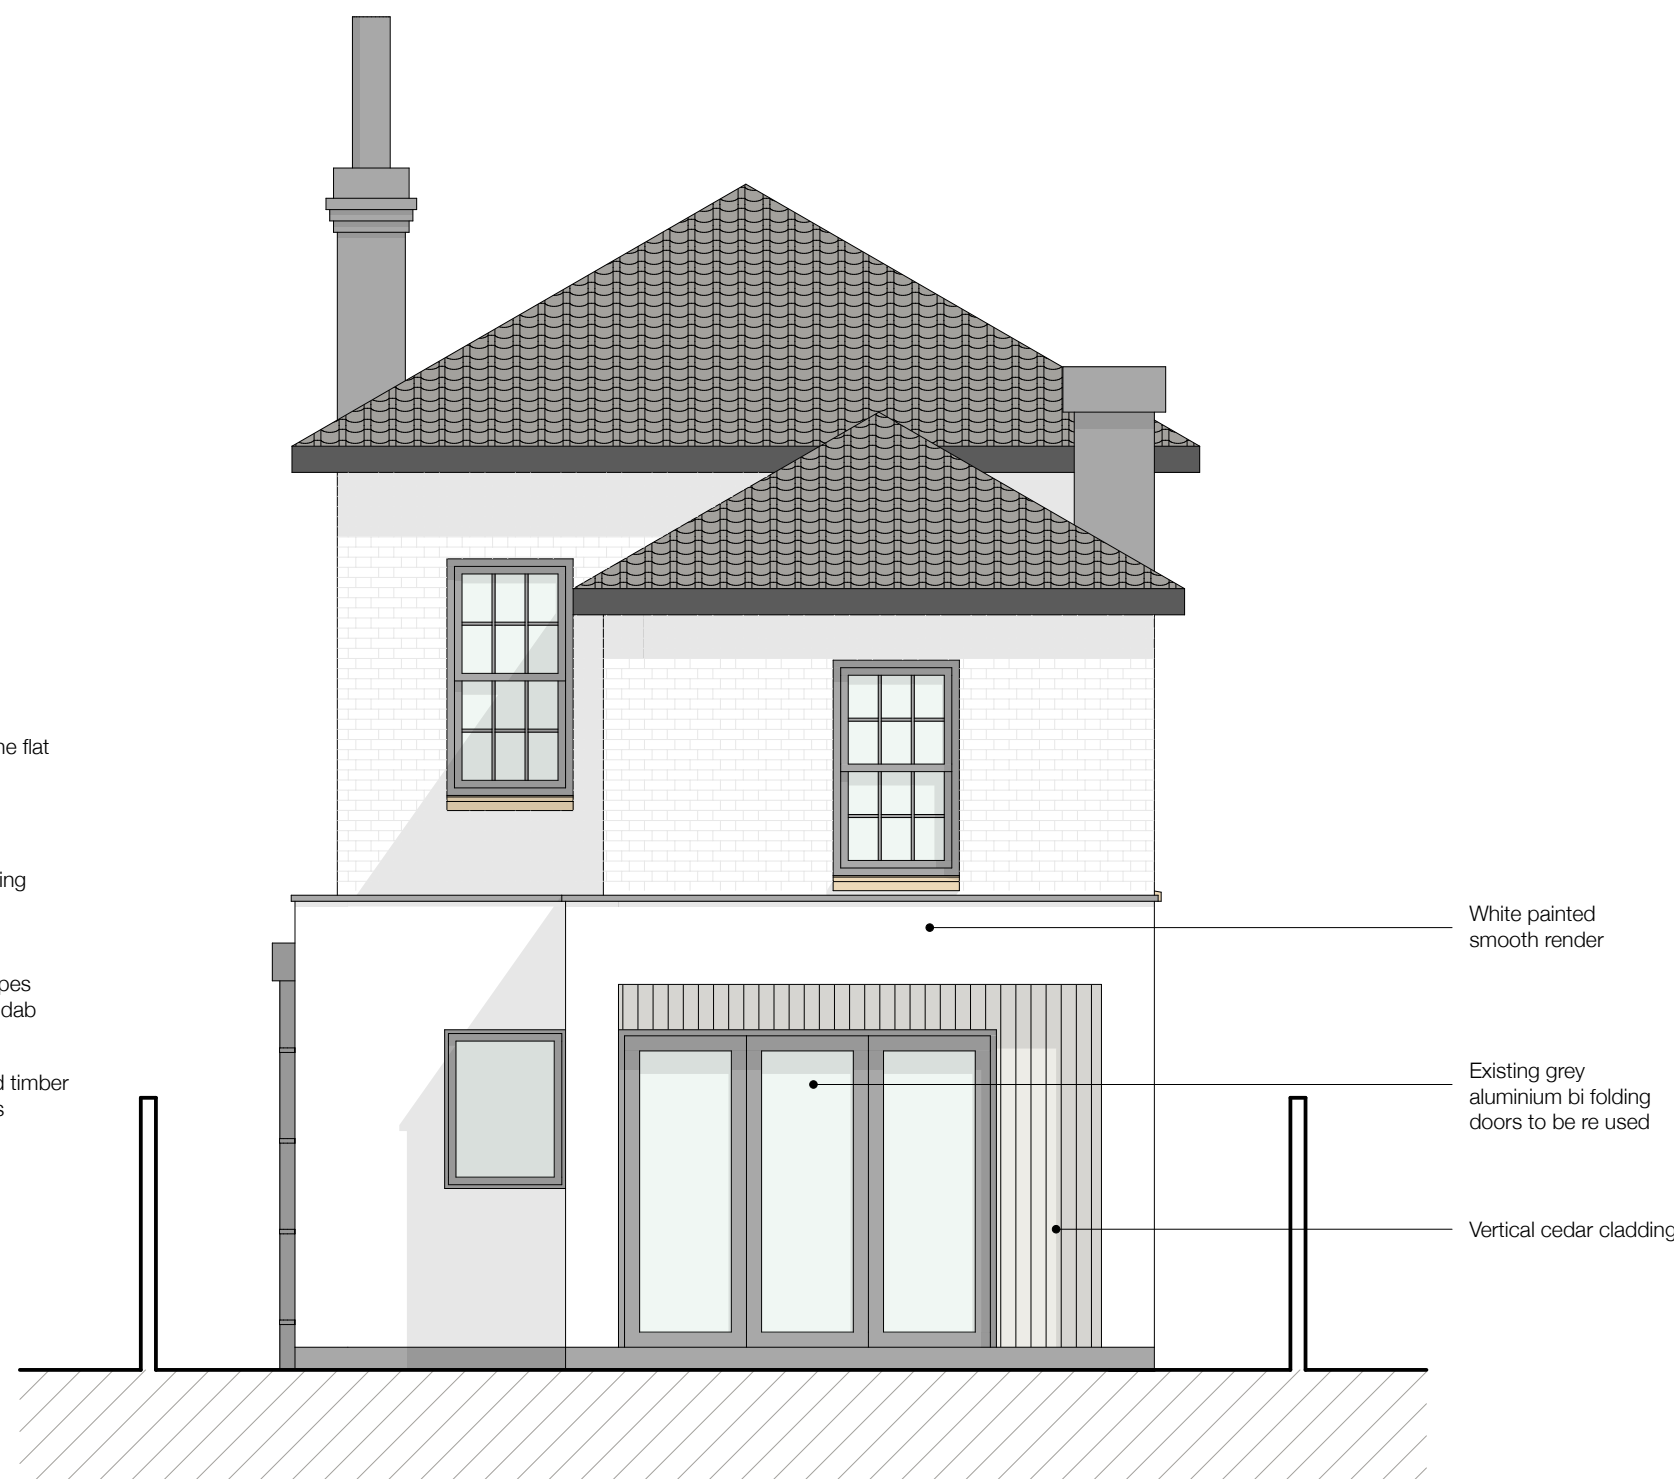

1:50

Rear Elevation (1:50)

E-03

Room Schedule

Ground Floor

- 0- Corridor
- 1- Sitting Room
- 2- Study
- 3- Kitchen/Dining
- 4- Utility + WC

First Floor

- 5- Bedroom
- 6- Shower
- 7- Bedroom
- 8- Bedroom

B D A

BRIO design + architecture

The Studio - Ty Larch Llangoed Beaumaris Anglesey
t: 07467378086 e: philjones.01@hotmail.com w: www.brio-design.co.uk

Proposed Extension + Alterations

No. 28 Summerhill Road

Tottenham

Proposed Sketch Images

Mrs V Jones			
project	drawing status	date	
PN392	Preliminary	09/01/2023	
originator	scale @ A1	number	rev
PJ	1:50, 1:1.41	A.02.02	

This document and its design content is copyright ©. It shall be read in conjunction with all other associated project information including models, specifications, schedules and related consultants documents. Do not scale from documents. All dimensions to be checked on site. Immediately report any discrepancies, errors or omissions on this document to the Originator. If in doubt ASK.

No. 28 Summerhill Road, Tottenham, London- Proposed Sketch Images