




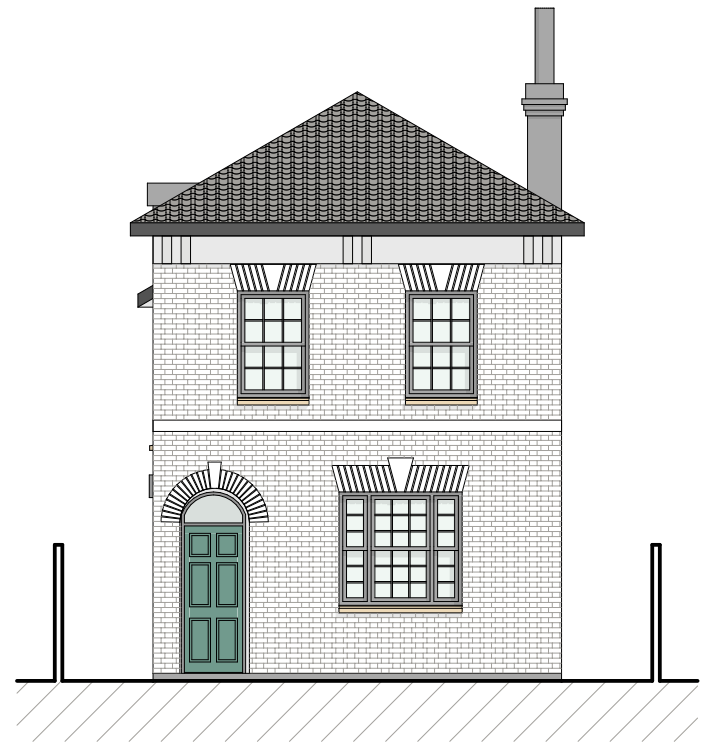


1:100 Front Elevation E-01

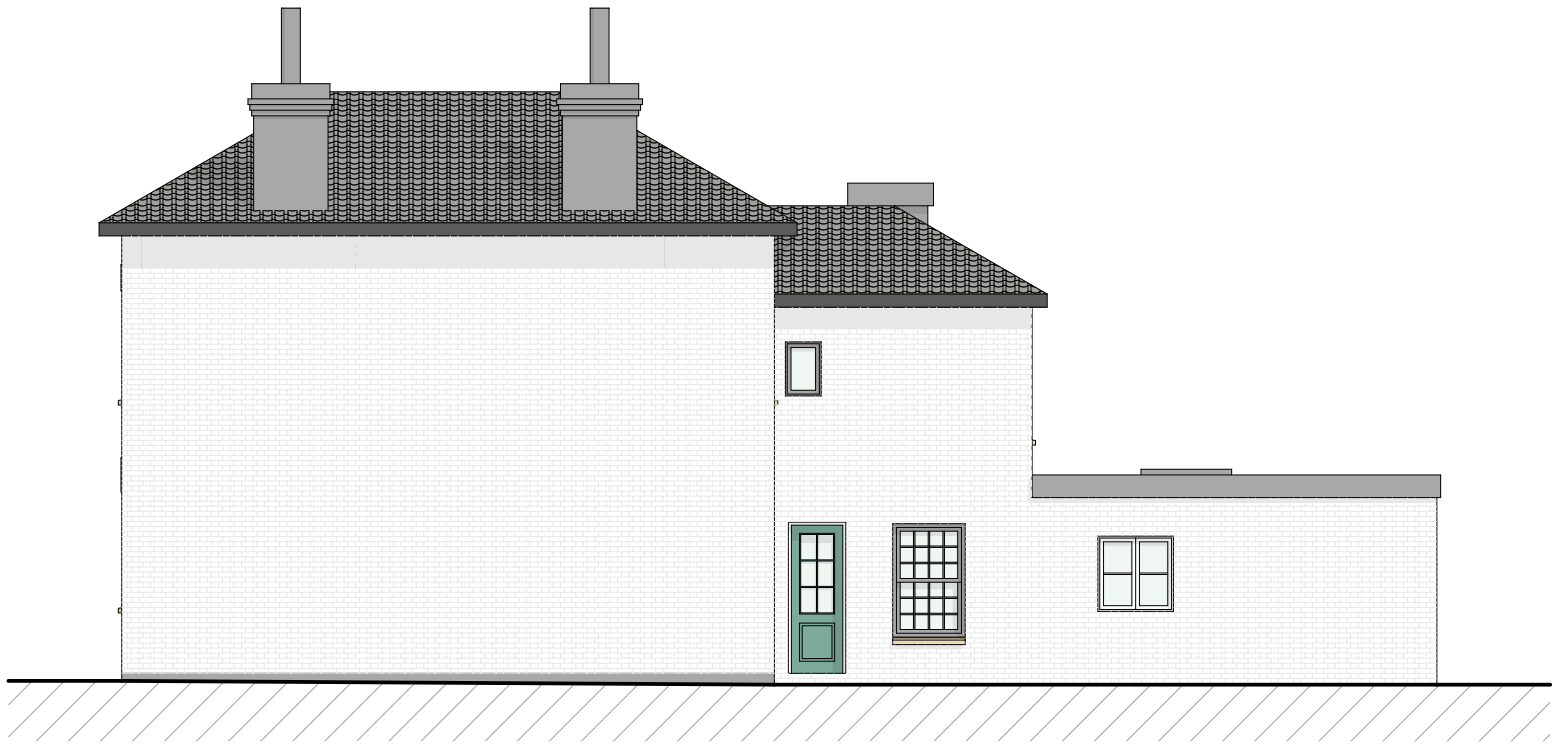

1:100 Side Elevation E-02

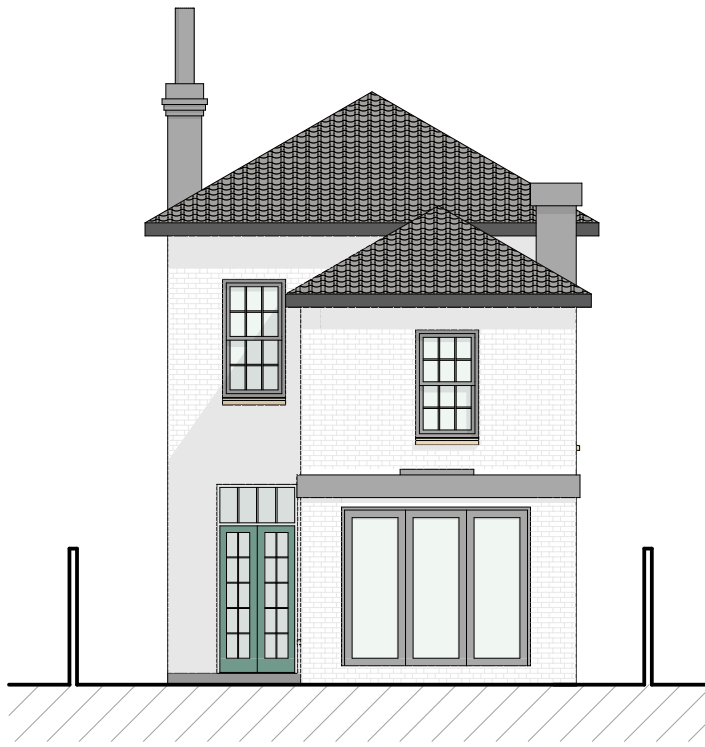

1:100 Rear Elevation E-03

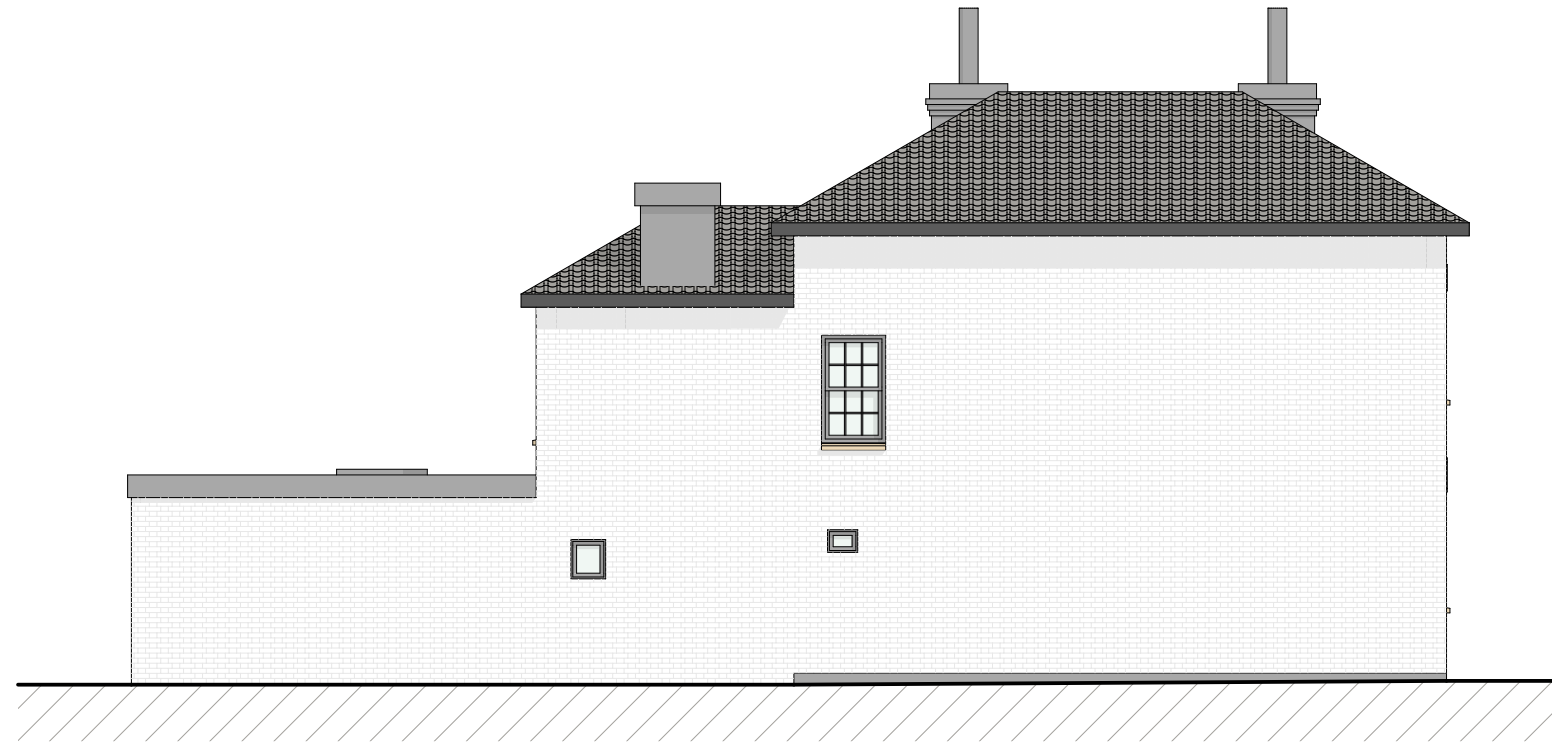

1:100 Side Elevation E-04


Room Schedule

Ground Floor


- 0- Corridor
- 1- Sitting Room
- 2- Study
- 3- Kitchen
- 4- Dining Area

First Floor

- 5- Bedroom
- 6- Shower
- 7- Bedroom
- 8- Bedroom

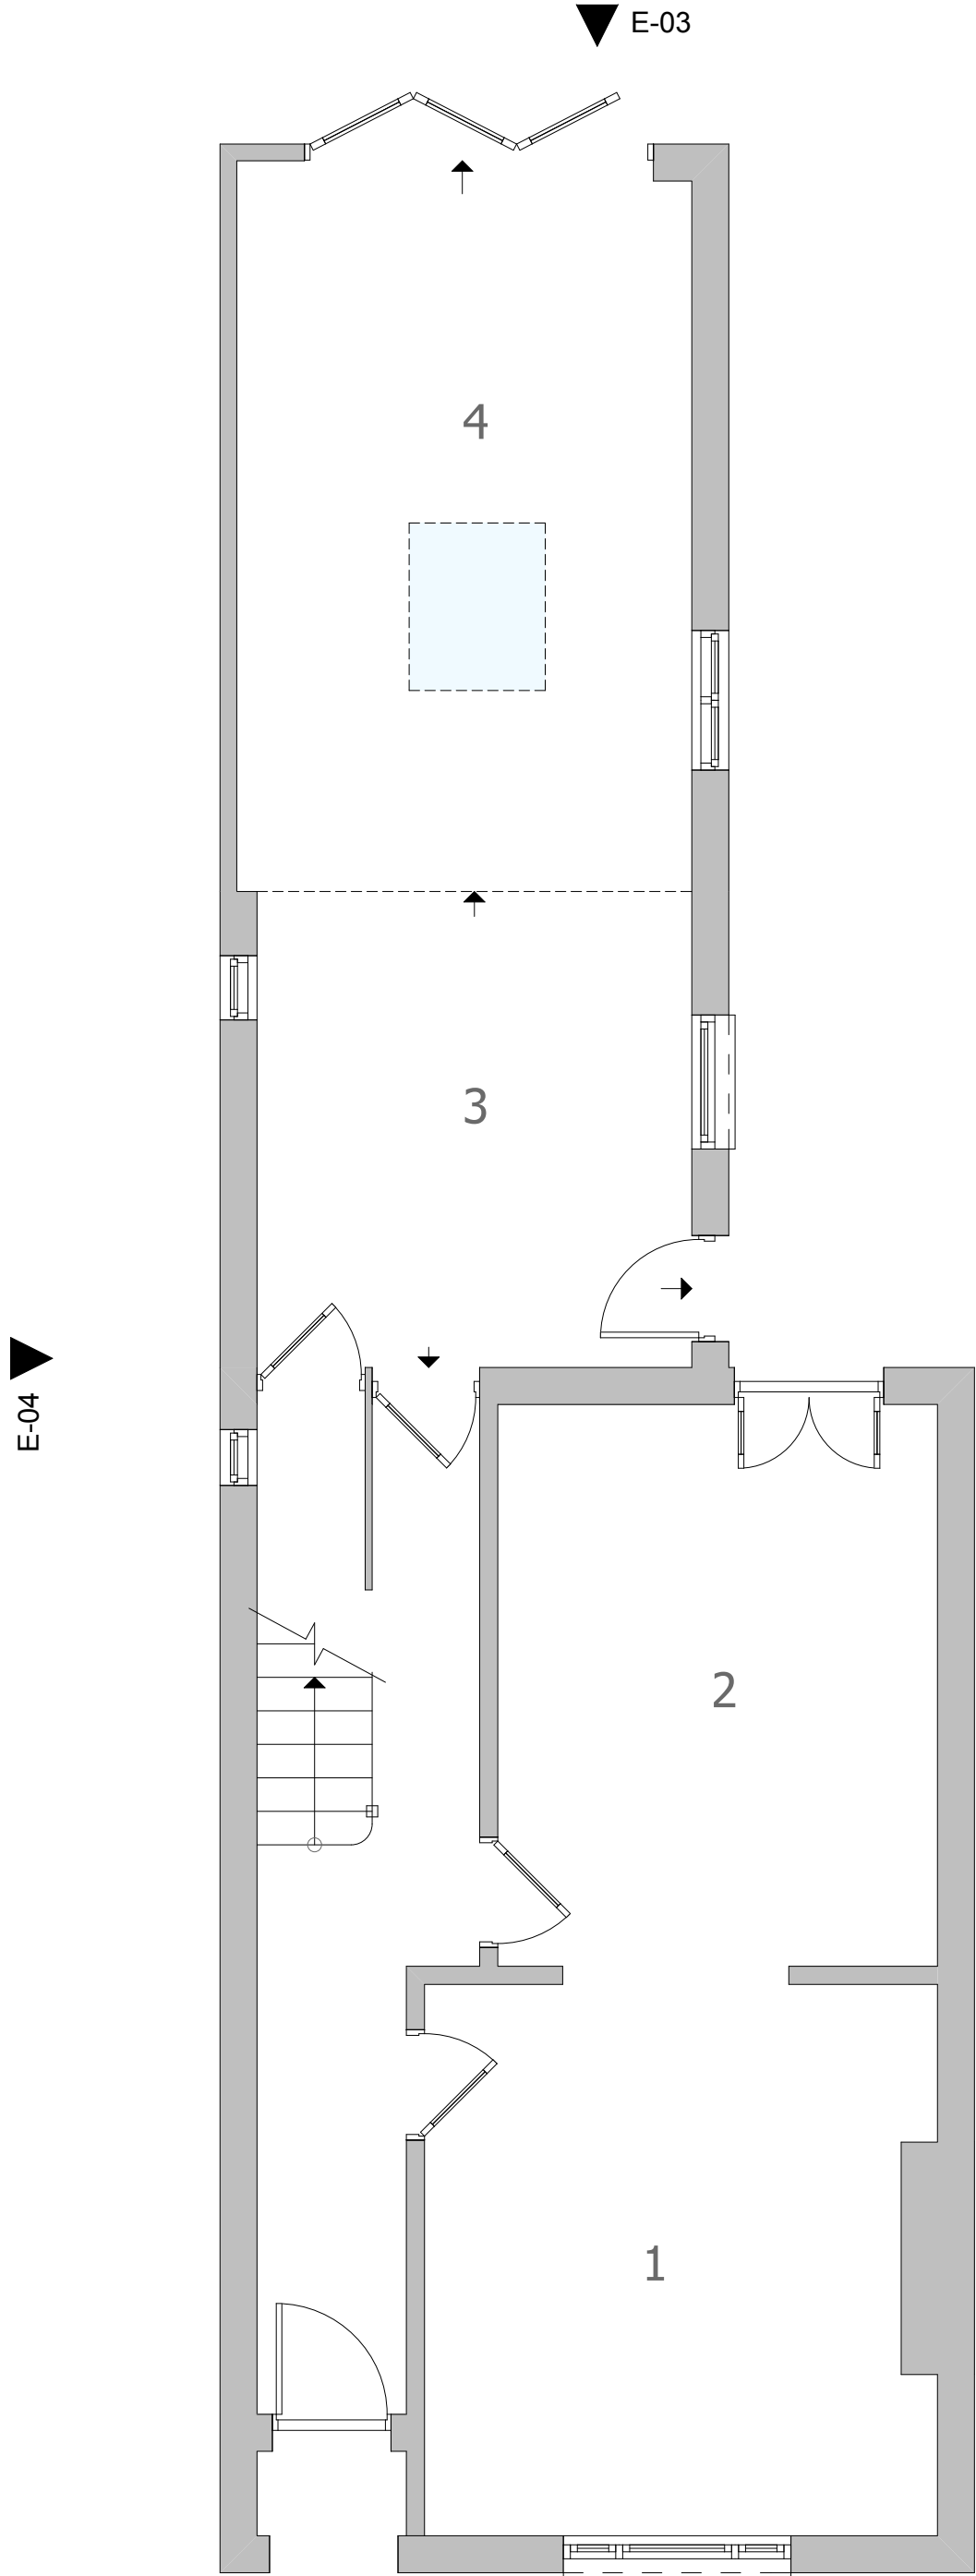

1:50 GF-Ground Floor 1

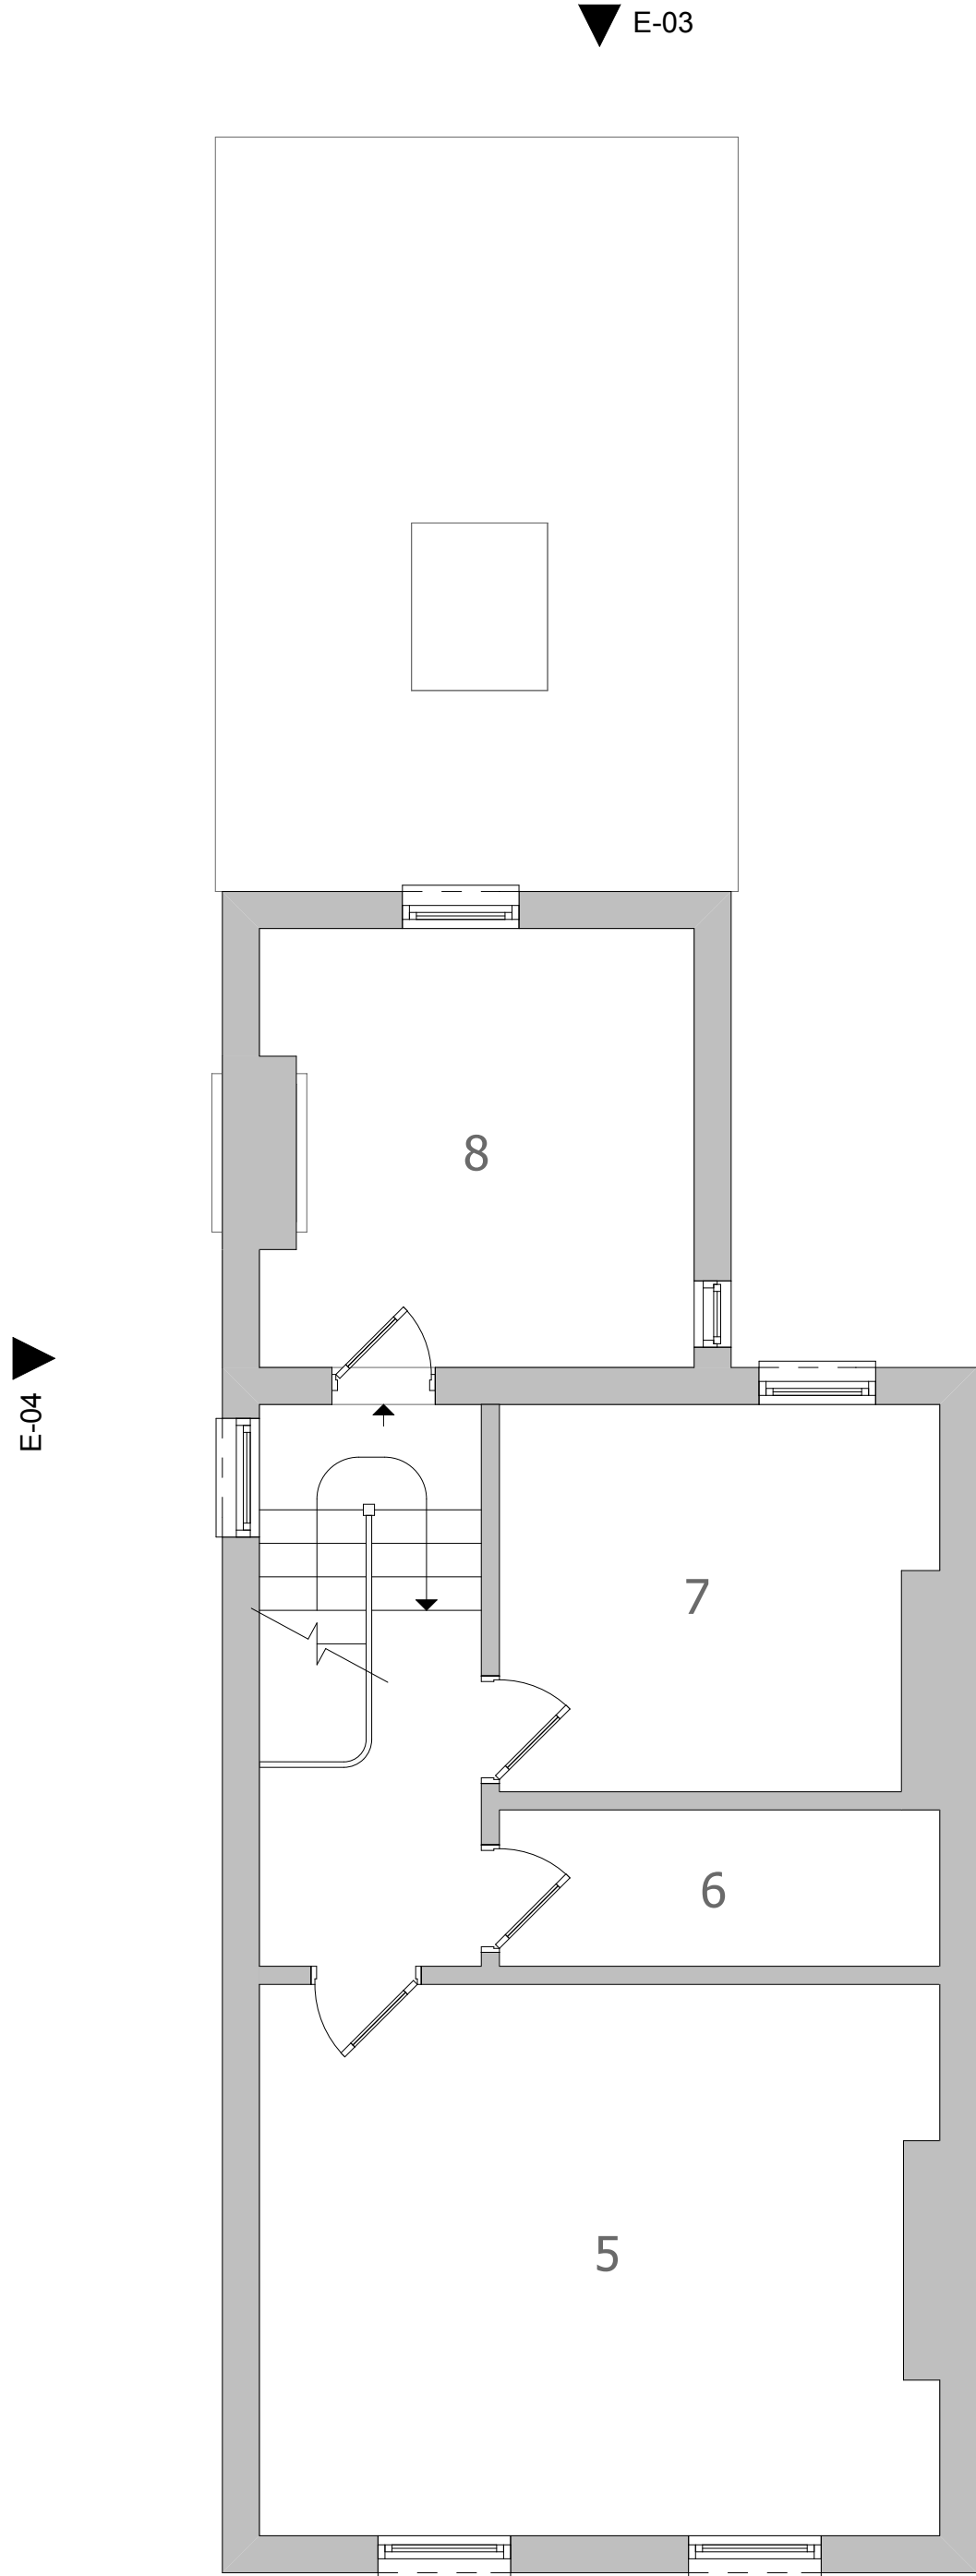

1:50 01-First Floor 2



1:1250 Site Location 8

BDA

BRIO design + architecture

The Studio - Ty Larch Llangoed Beaumaris Anglesey
t: 07467378056 e: philjones.01@hotmail.com w: www.brio-design.co.uk

Proposed Extension + Alterations
No. 28 Summerhill Road
Tottenham

Existing Plans + Elevations

Mrs V Jones			
project	drawing status	date	
PN392	Preliminary	20/12/2022	
originator	scale @ A1	number	rev
PJ	1:50, 1:100, 1:1250	A.01.01	

This document and its design content is copyright ©. It shall be read in conjunction with all other associated project information including models, specifications, schedules and related consultants documents. Do not scale from documents. All dimensions to be checked on site. Immediately report any discrepancies, errors or omissions on this document to the Originator. If in doubt ASK.

No. 28 Summerhill Road, Tottenham, London- Existing Plans + Elevations