
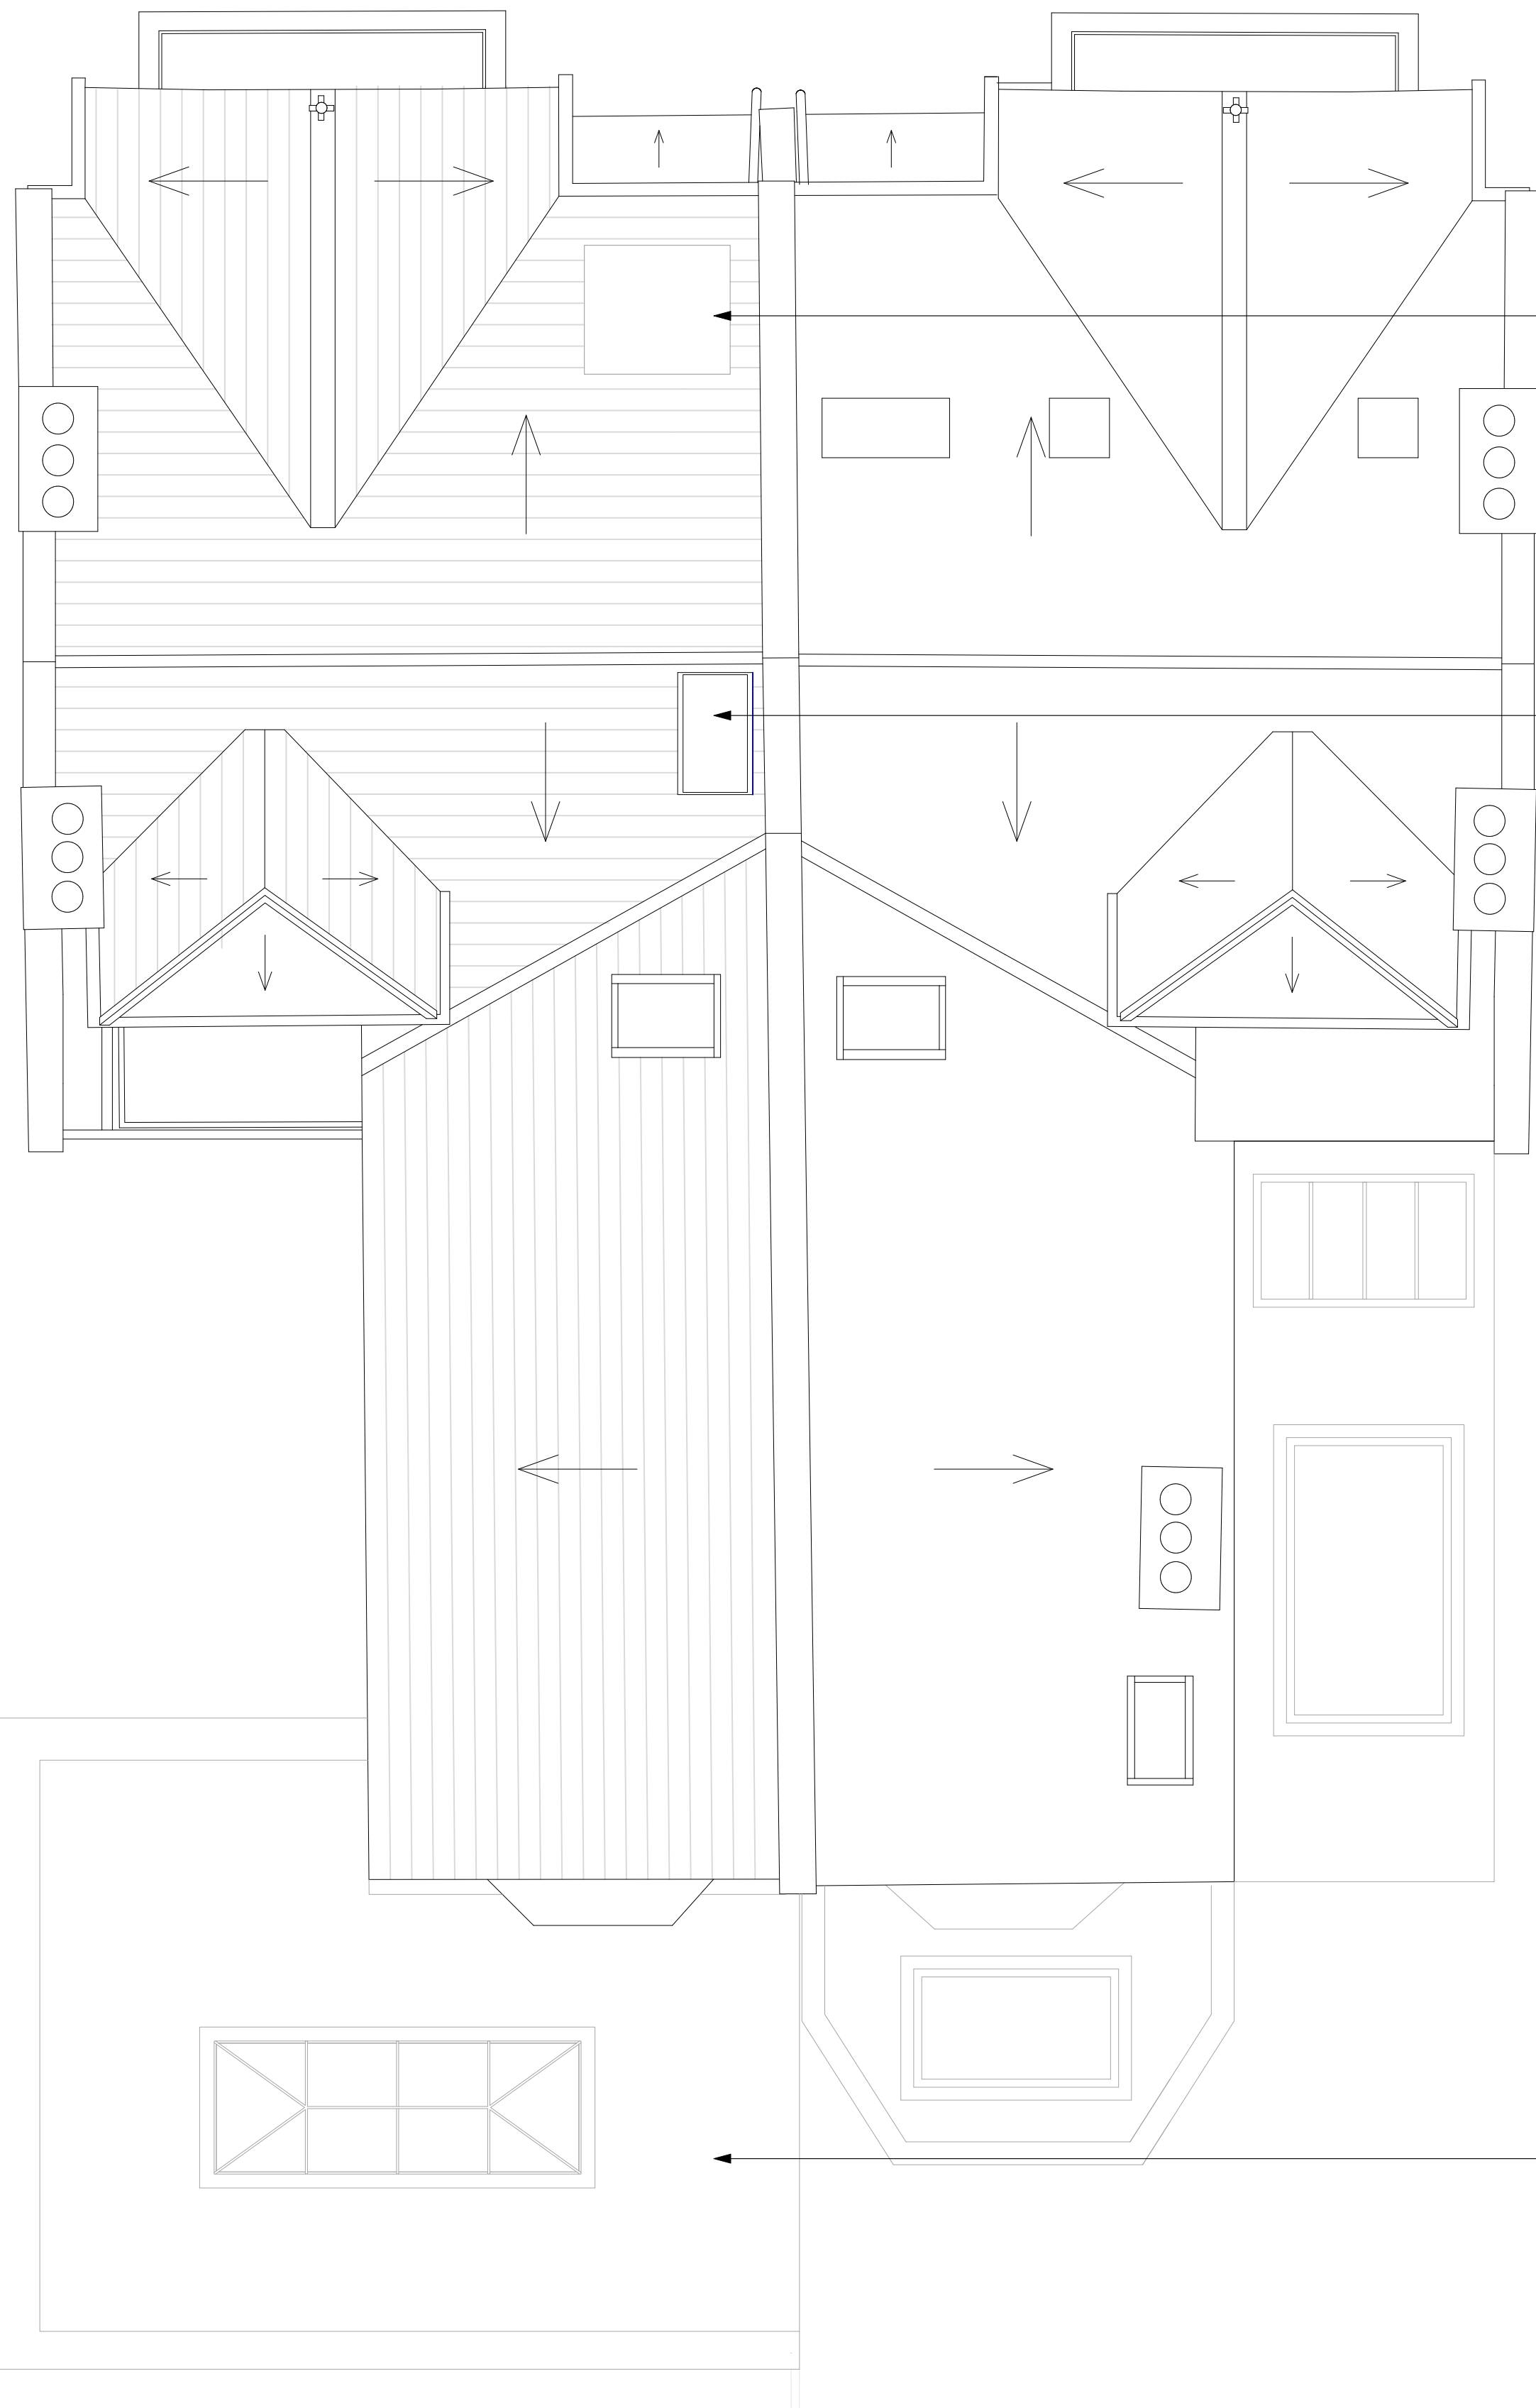


54 ONSLOW GARDENS

52 ONSLOW GARDENS

50 ONSLOW GARDENS

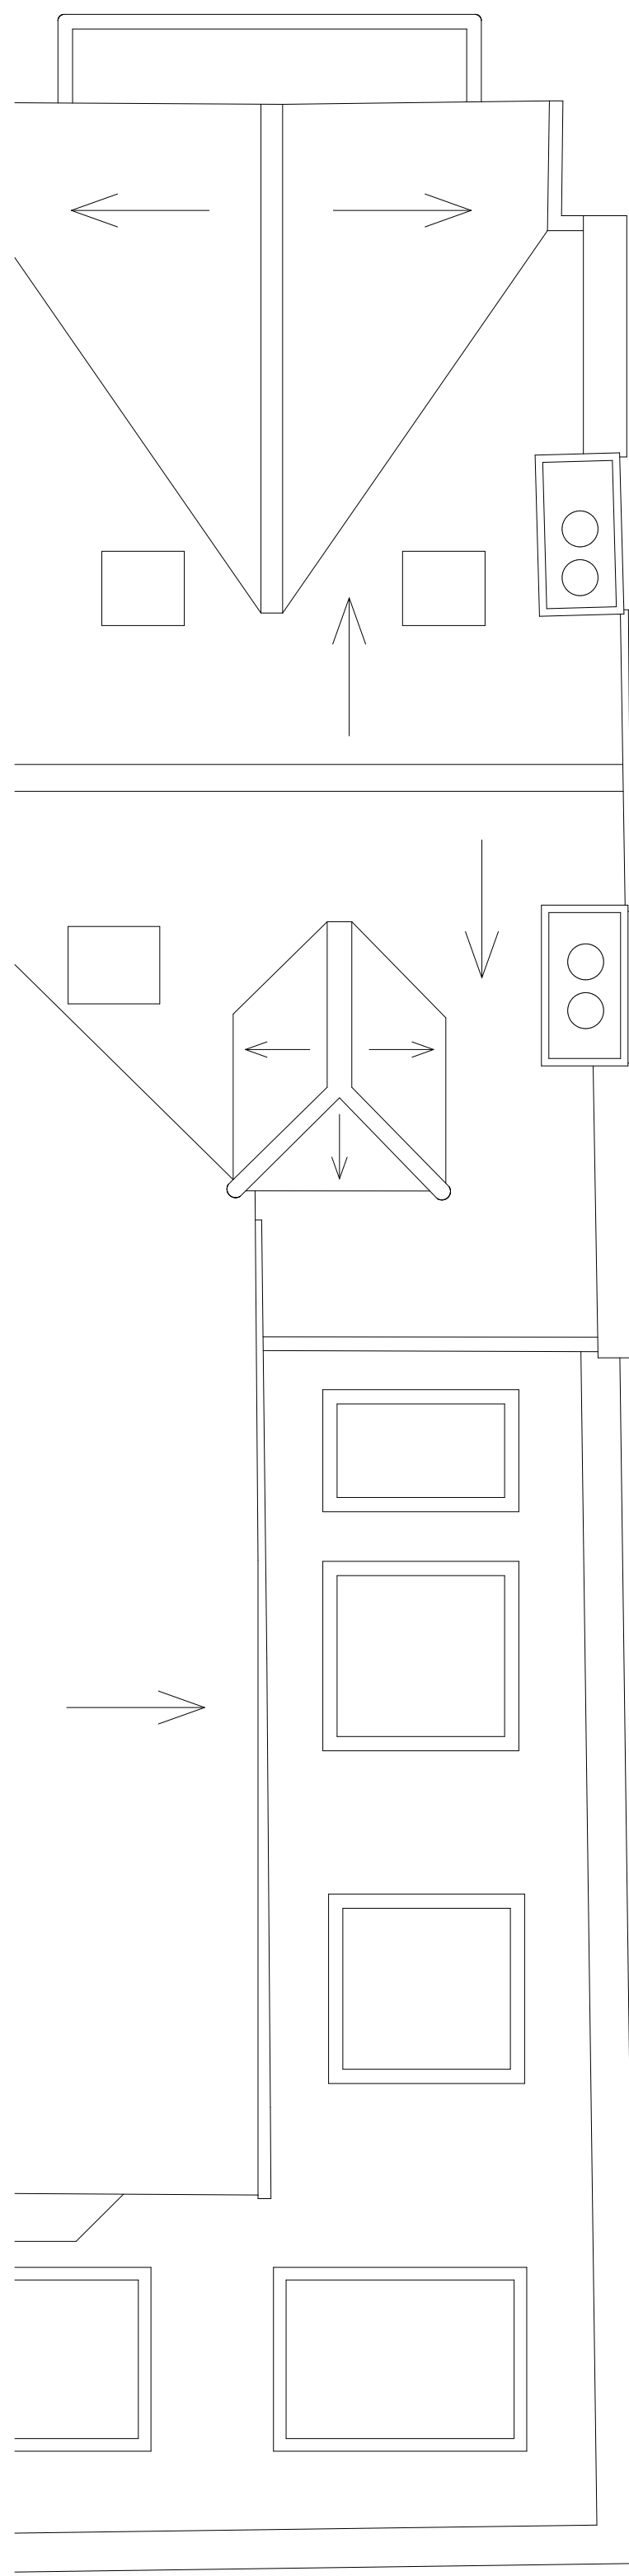

new proposed dormer
window clad in lead

new skylight to ensuite

new single storey
extension to be
finished in matching
tudor red brickwork
with green roof