


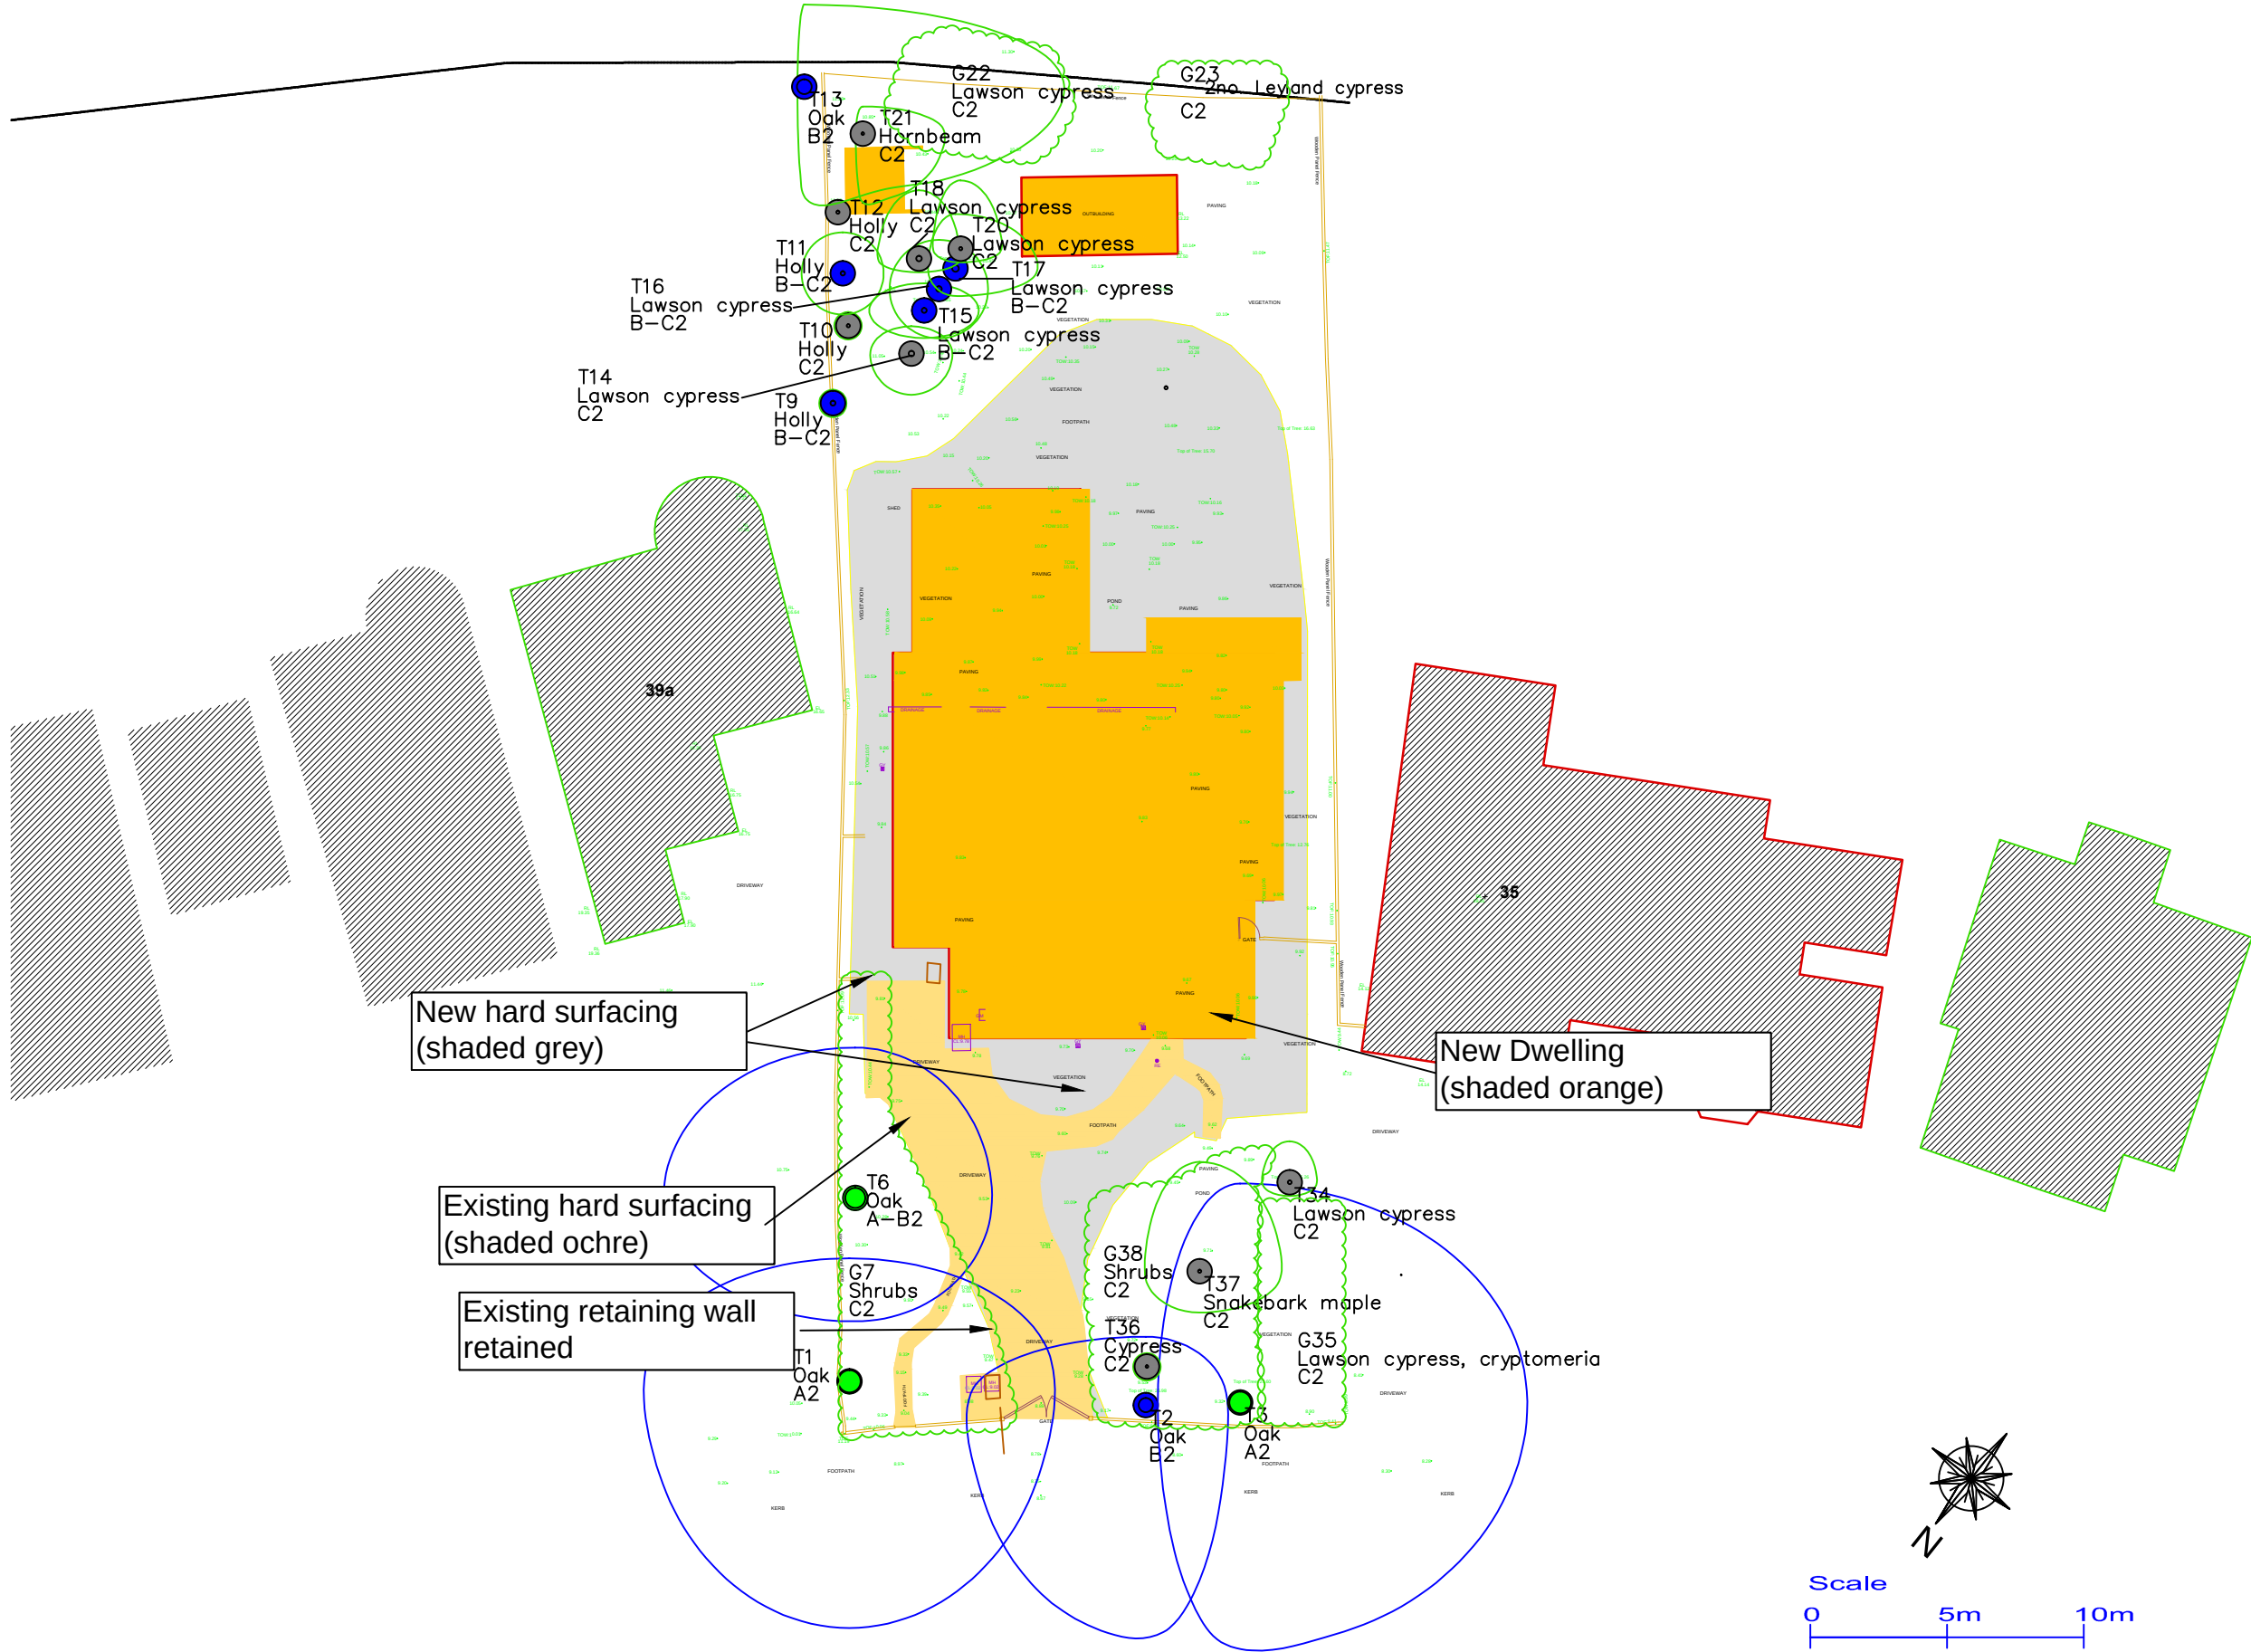

SJ Stephens Associates
Savernake Barn, Stokke Common
Great Bedwyn
Marlborough
Wiltshire SN8 3LL
01672 871862
www.sjstephens.co.uk

JOB TITLE
LANCHESTER ROAD

DRAWING TITLE
TREE SURVEY PLAN

DRAWING NUMBER
1674-04

REVISIONS

SCALE	DATE	DRAWN BY
1:250 at A3	JAN 23	sjss