


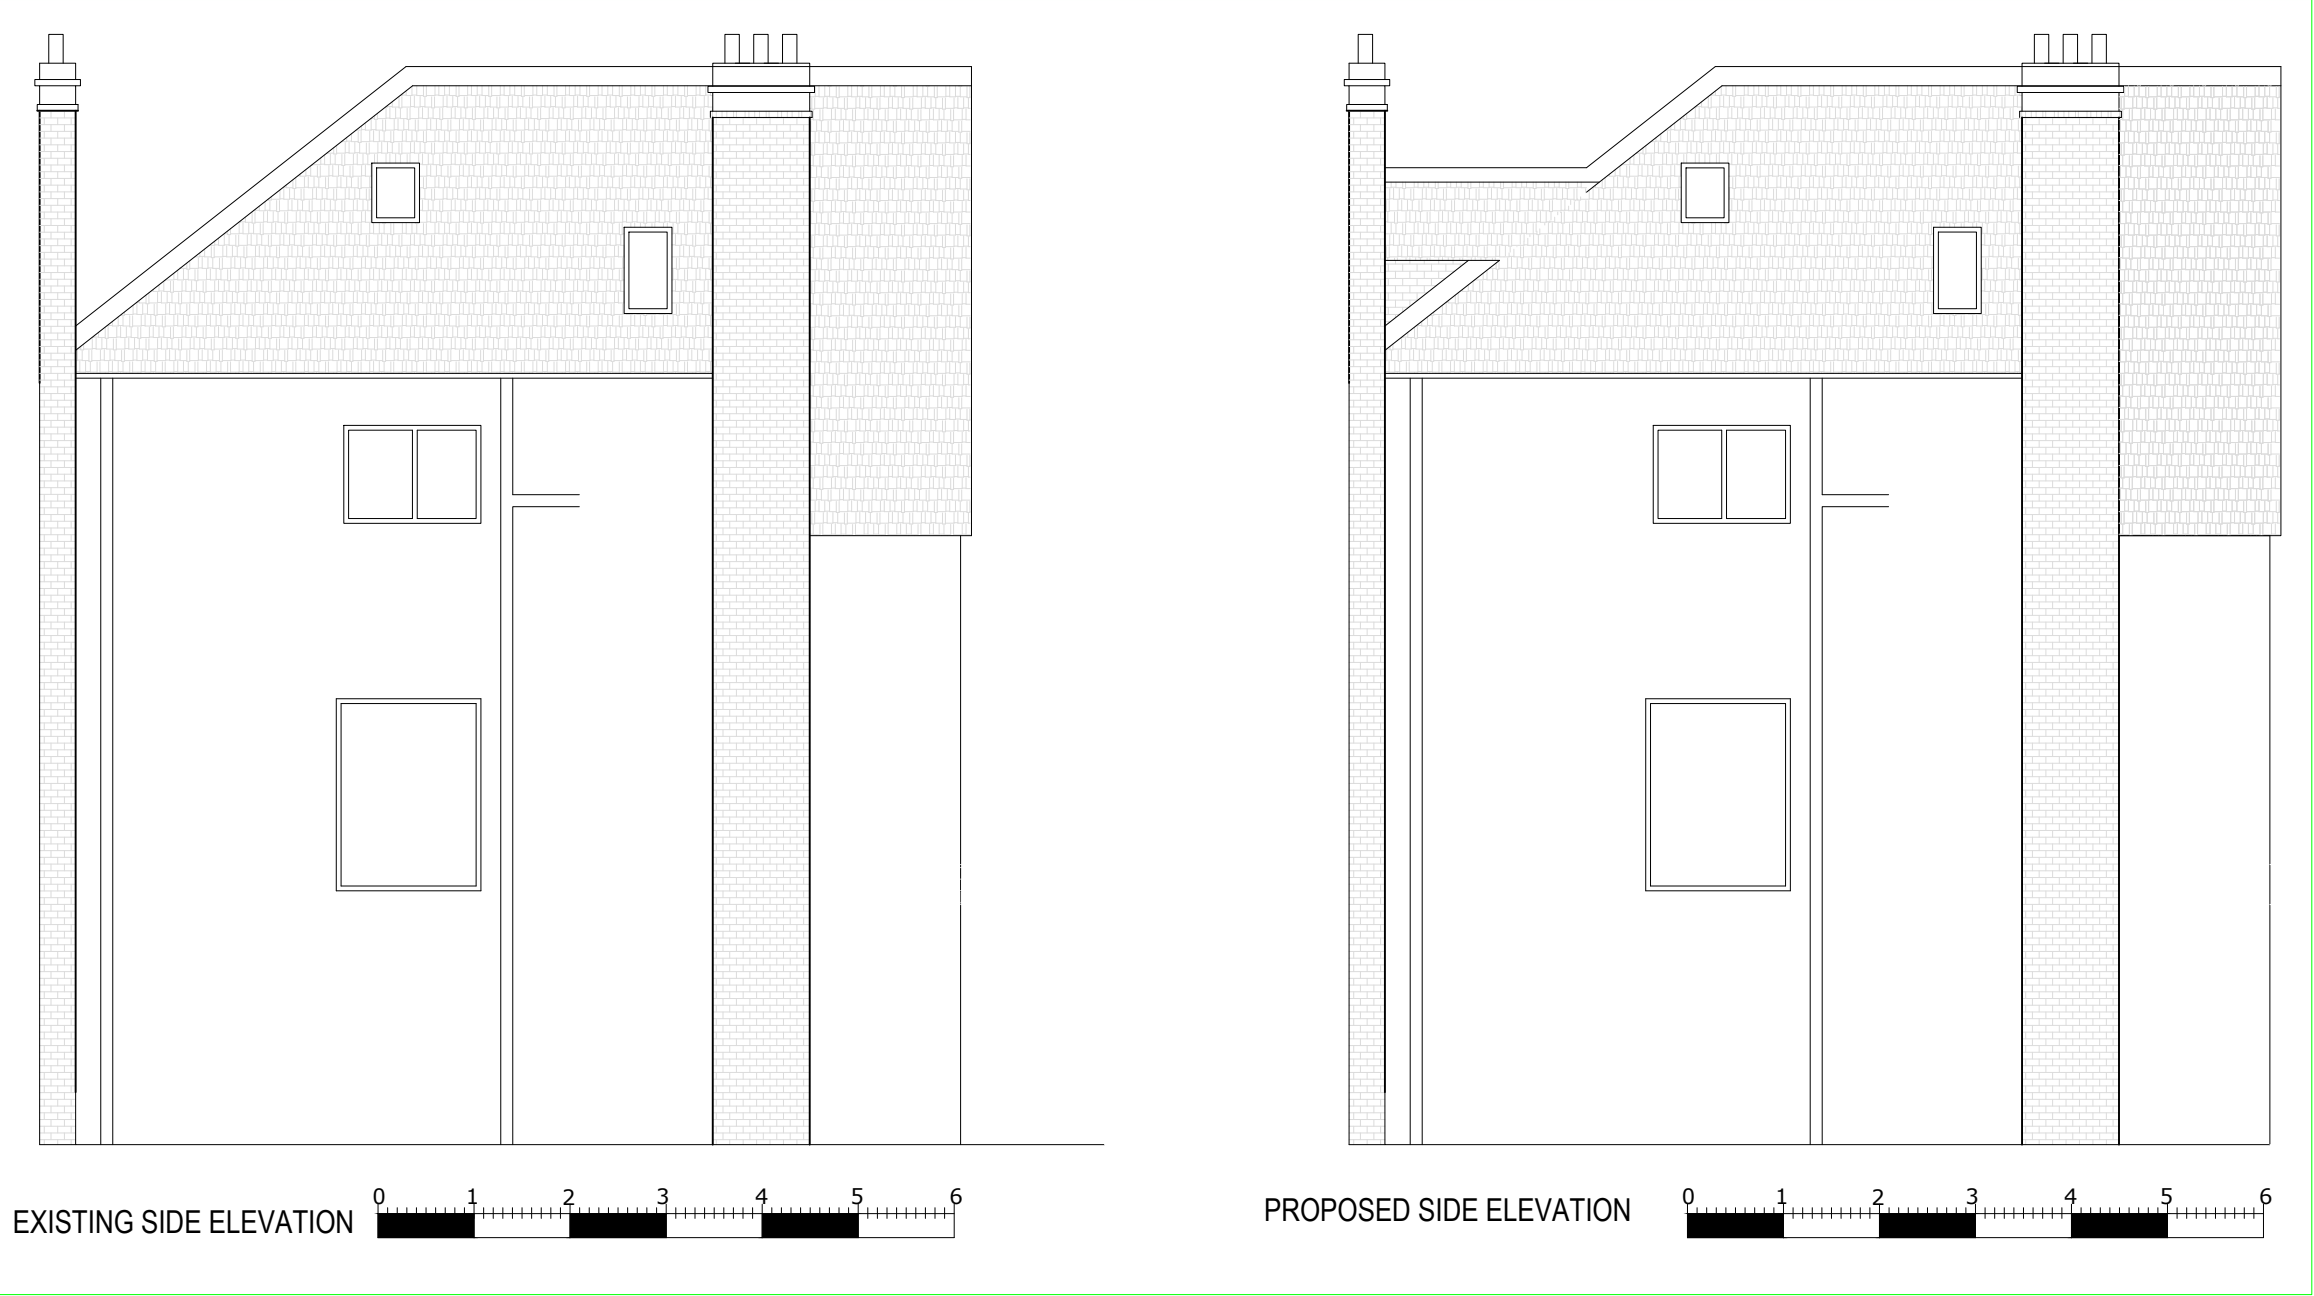

Scaling:
This drawing is representative of the building or site and the intended works. Contractors should carry out site surveys to confirm dimensions and details of existing structure required for the setting out of their works prior to making shop drawings or otherwise setting-out the works.

Electronic issue:
C&A accepts no responsibility for omissions from or discrepancies in appearance of the drawings arising from transfer in electronic format. Contractors must refer to the printed issue of this drawing for verification of the Architects intentions and ensure that all information contained for use is current and should not rely on printed scales if the drawing has been issued in PDF format.

NOTES

This drawing was prepared for the purposes indicated below and is to be read as preliminary unless otherwise stated.

Copyright:
This drawing is copyright of Pangea and is issued on the terms that it will not be reproduced or copied in whole or any part nor will any information be furnished from it without the authority their consent. Pangea Accepts no liability for the unauthorised use of drawings and should be notified of drawings developed from this source.

 PANGEA Architecture & Planning			<table><tr><th>No.</th><th>Description</th><th>Date</th></tr><tr><td>RV01</td><td>EXISTING & PROPOSED SIDE ELEVATION</td><td>10/01/23</td></tr><tr><td></td><td></td><td></td></tr><tr><td></td><td></td><td></td></tr><tr><td></td><td></td><td></td></tr><tr><td></td><td></td><td></td></tr><tr><td></td><td></td><td></td></tr></table>			No.	Description	Date	RV01	EXISTING & PROPOSED SIDE ELEVATION	10/01/23																CLIENT		
No.	Description	Date																											
RV01	EXISTING & PROPOSED SIDE ELEVATION	10/01/23																											
			Purpose of issue			EXISTING & PROPOSED SIDE ELEVATION																							
STATUS			SUITABILITY DESCRIPTION			PURPOSE OF ISSUE																							