



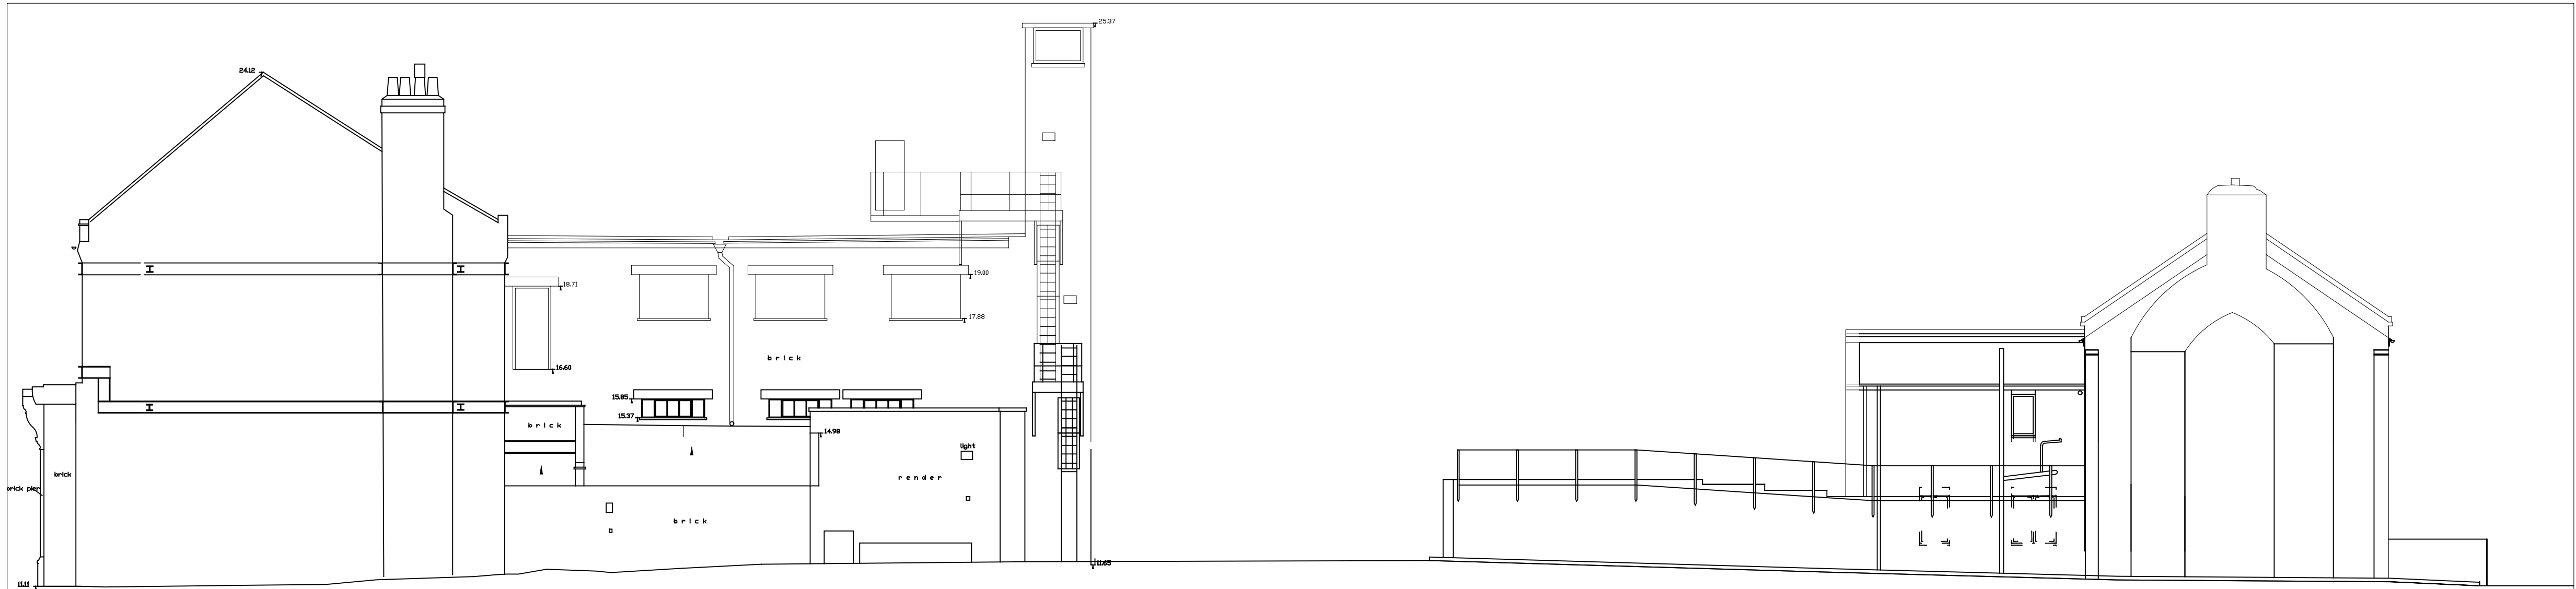

1 North facing internal elevation
010-02



2 South facing internal elevation
010-02

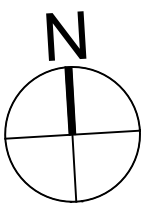


Notes:

-	Planning Application	28.11	MC	PN
Rev.	Description	Date	By	Chk'd

Do not scale from drawing

TfL Built Environment

TfL Engineering
Palestra House,
197 Blackfriars Road,
London SE1 8NJ
Telephone 020 3054 1194

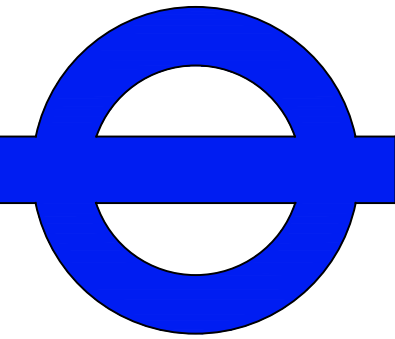

Project: Seven Sisters Temporary Outdoor Market

Drawing Title: Existing Elevations (internal to site)

Issued for: Planning Application

Drawing Location: -

Drawing No: SSM_OTM_2022-020-02

Rev: -

Scale: 1:100@A1

Drawn: MAC
Checked: PN