


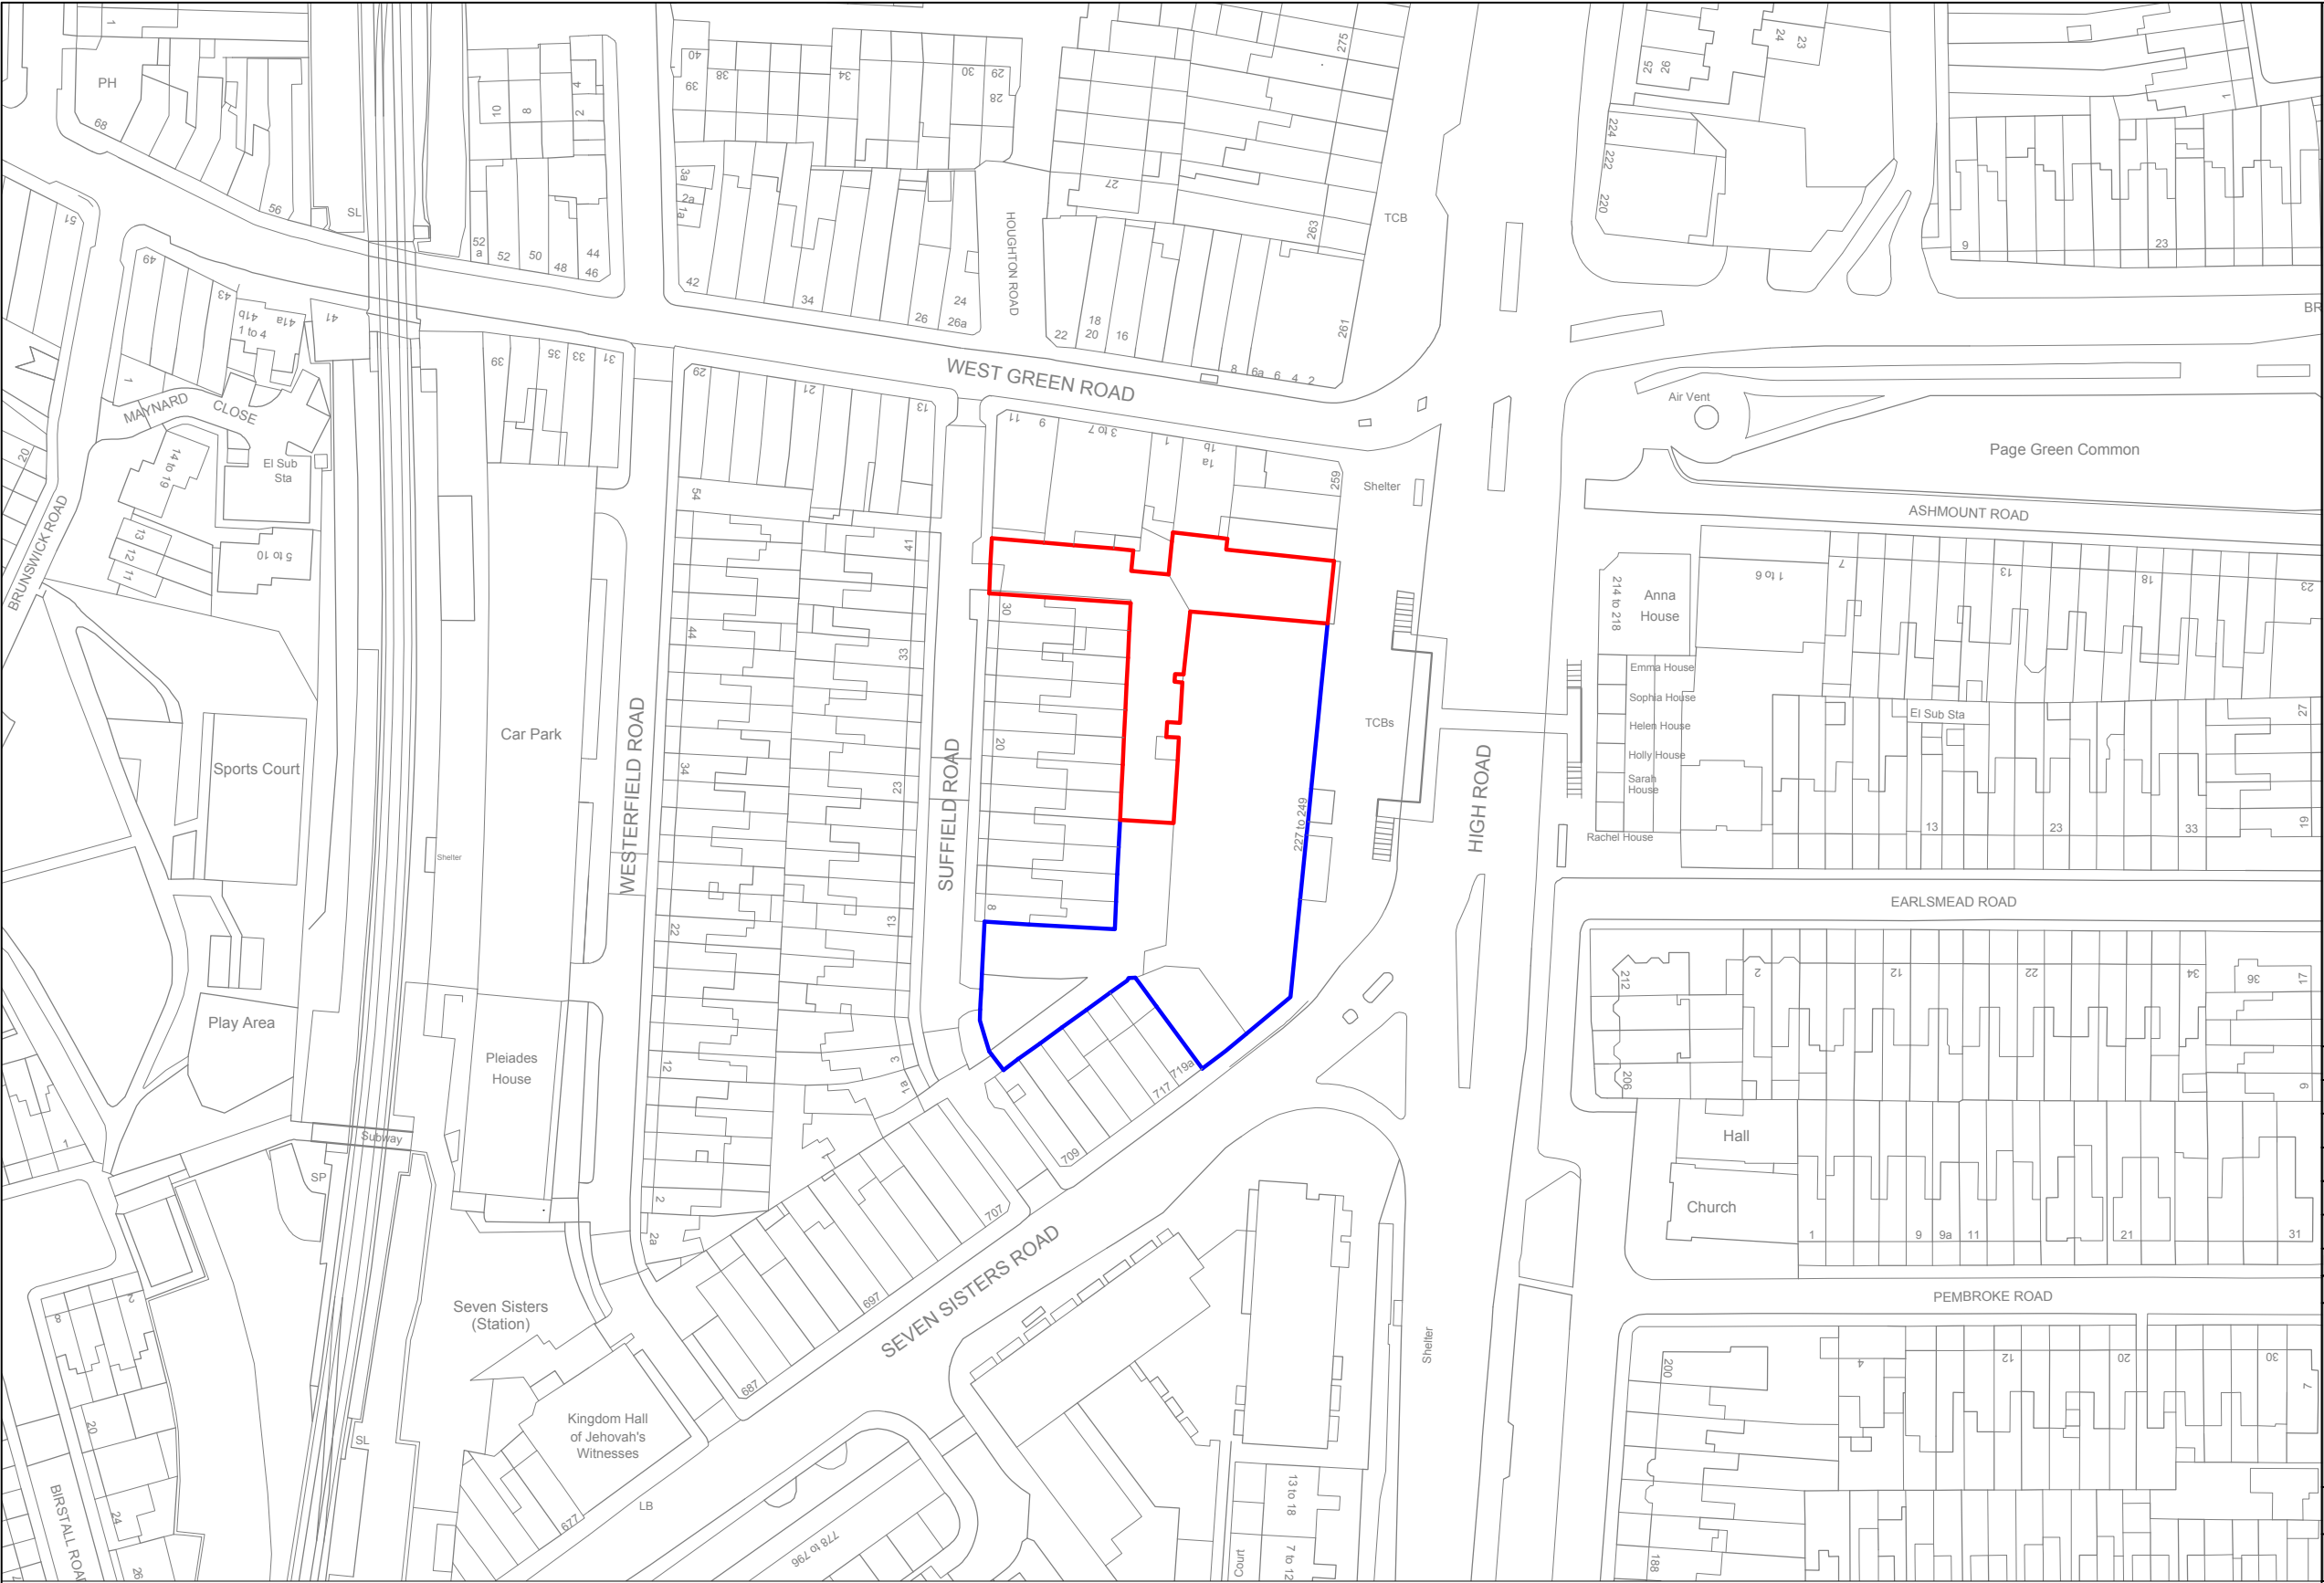


- Notes:
- TEMPORARY OUTDOOR MARKET EXTENTS
 - ASSOCIATED OWNERSHIP EXTENTS

P01	Issued for Planning Application	28.11.22	MAC	PN
Rev.	Description	Date	By	Chk'd

Do not scale from drawing

TfL Built Environment

TfL Engineering
Palestra House,
197 Blackfriars Road,
London SE1 8NJ
Telephone 020 3054 1194

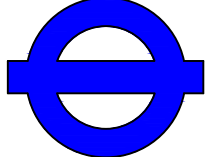

Project: SEVEN SISTERS
TEMPORARY OUTDOOR MARKET

Drawing Title: SITE LOCATION PLAN

Issued for: Planning Application

Drawing Location: -

Drawing No: SSM_OTM_2022-000-01

Rev: P01

Scale: 1:1250@A3

Drawn: MAC
Checked: PN

