
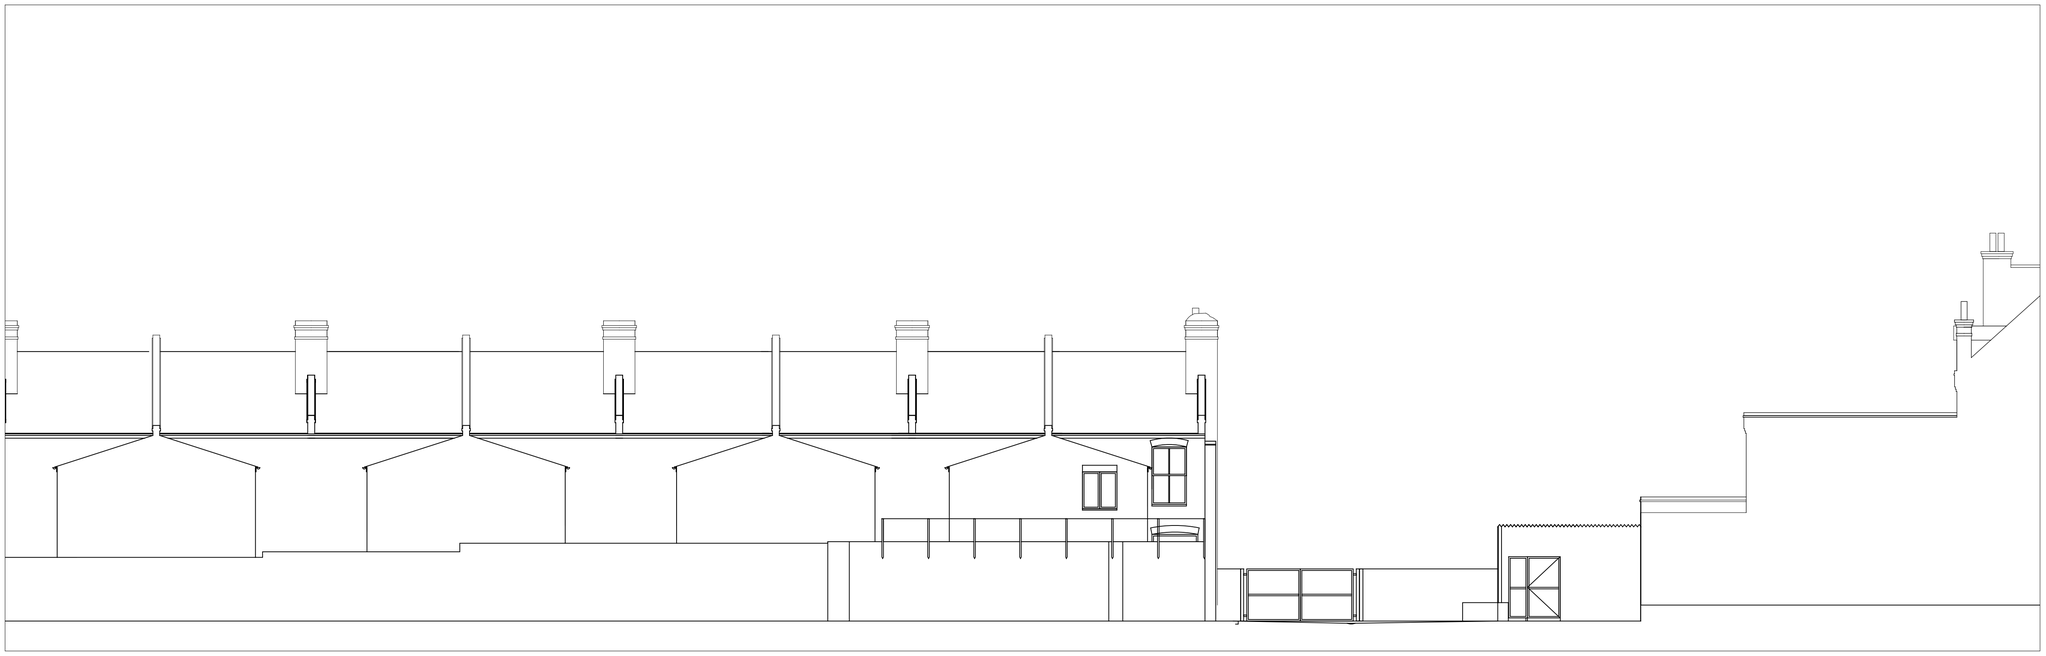


3 East facing internal elevation
002-01

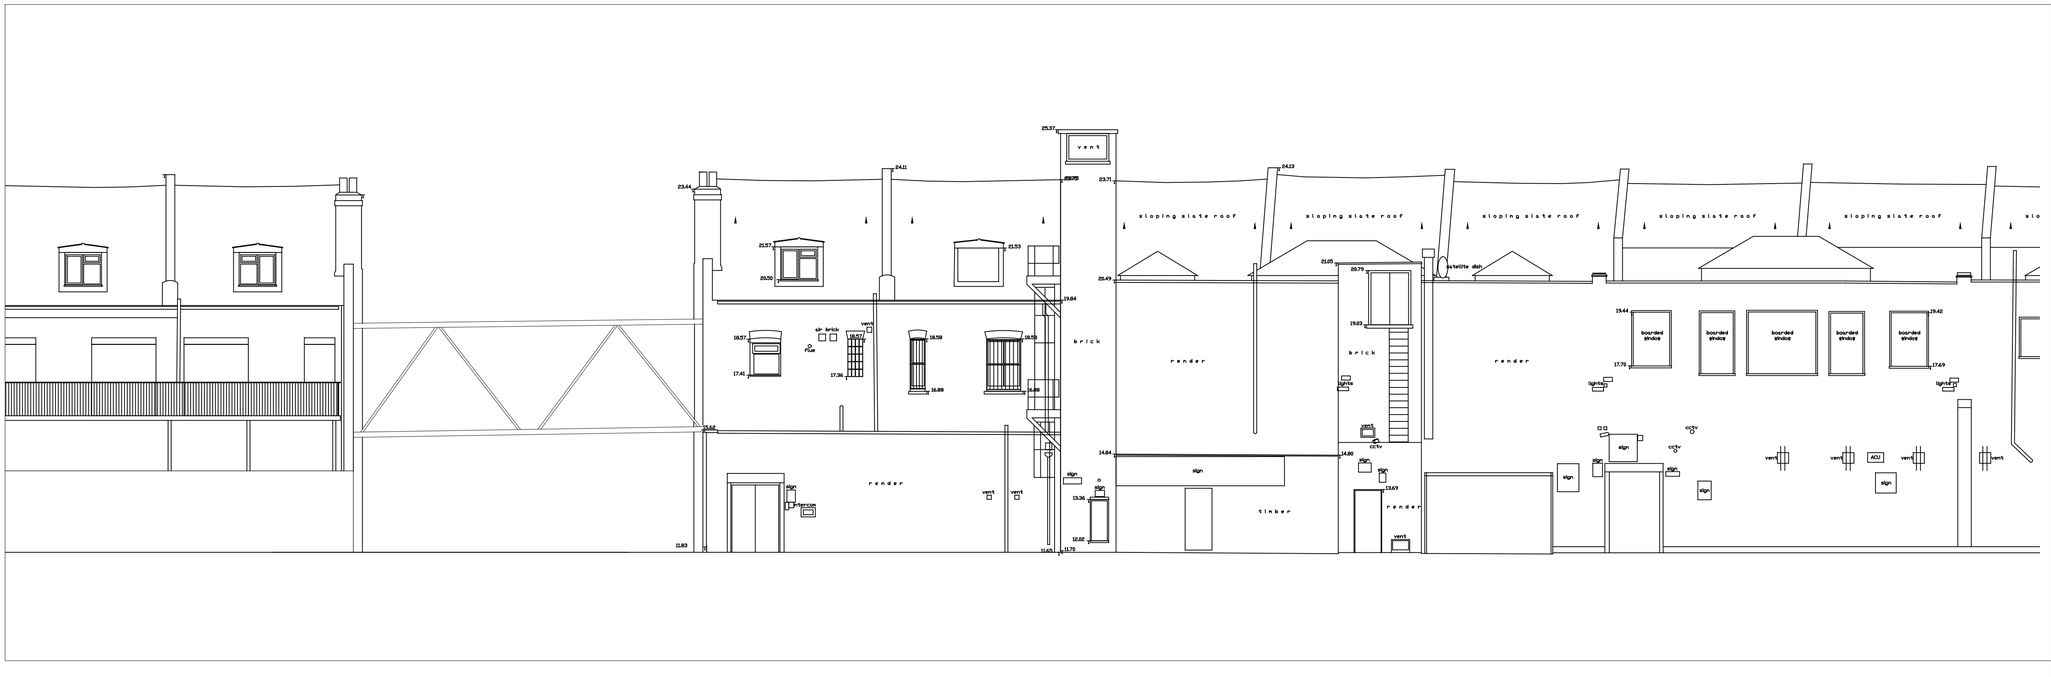

4 West facing internal elevation
002-01

0 1 2 3 4 5 10 m

N

Notes:

Rev.	Description	Date	By	Chk'd
-	Planning Application	28.11	MC	PN

Do not scale from drawing

TfL Built Environment

TfL Engineering
Palestra House,
197 Blackfriars Road,
London SE1 8NJ
Telephone 020 3054 1194

Project: Seven Sisters Temporary Outdoor Market

Drawing Title: Existing Sections 2 (internal to site)

Issued for: Planning Application

Drawing Location: -

Drawing No: SSM_OTM_2022-020-03

Rev: -

Scale: 1:100@A1

Drawn: MAC
Checked: PN