



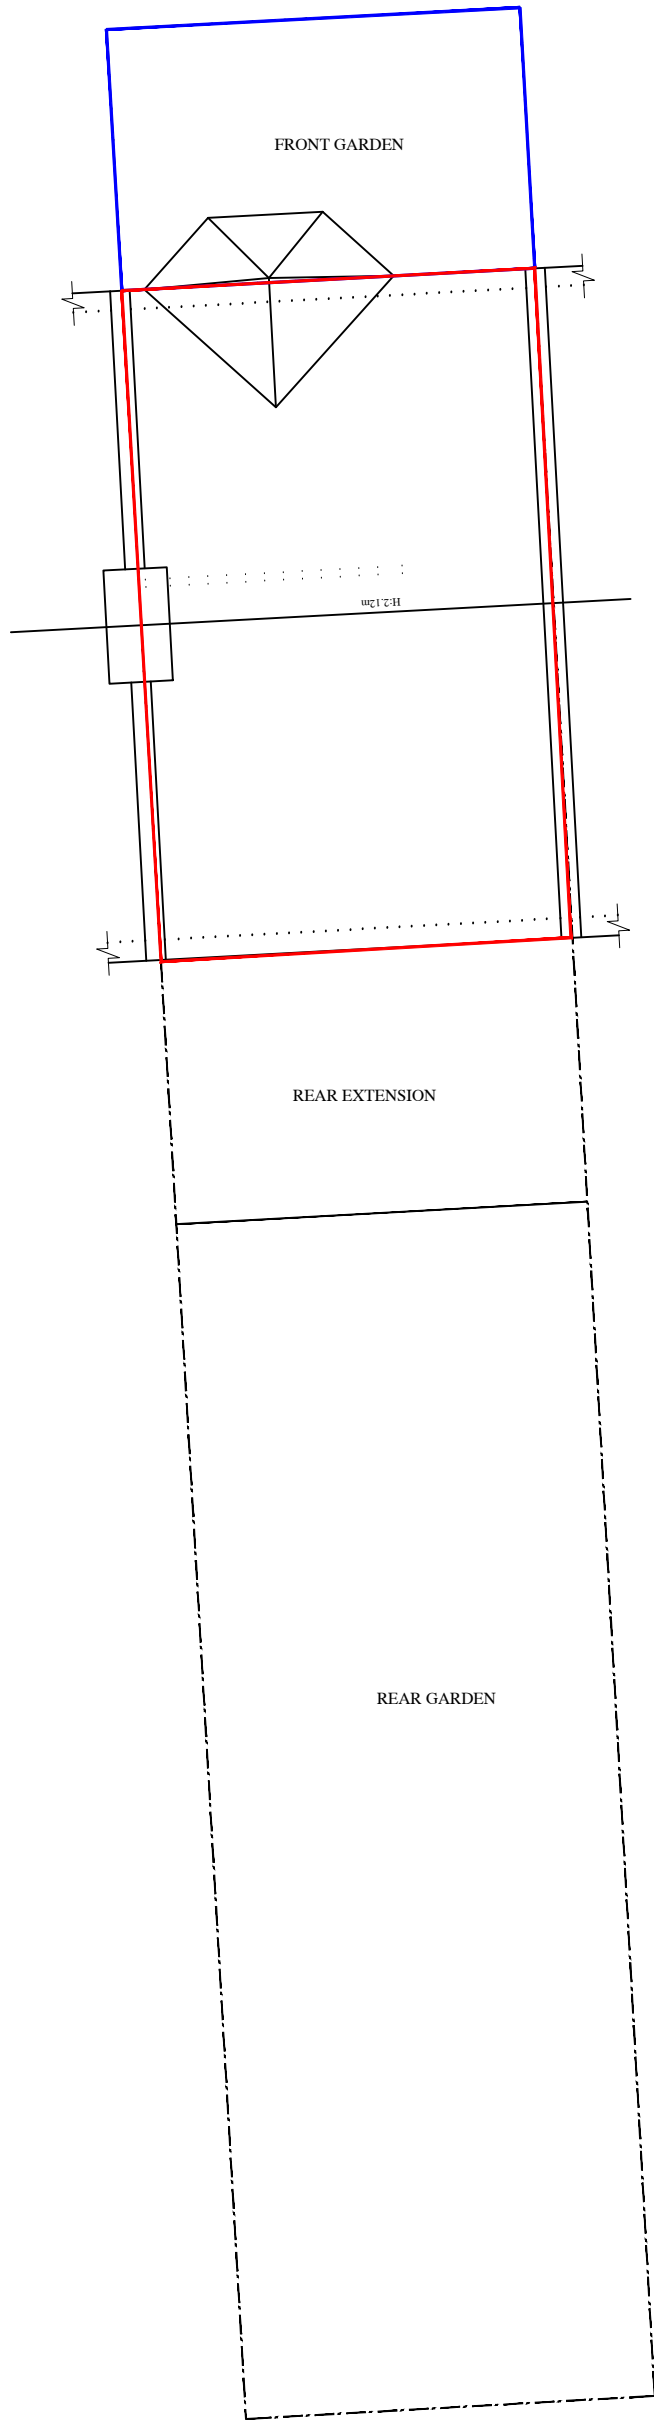

PROPOSED BLOCK PLAN

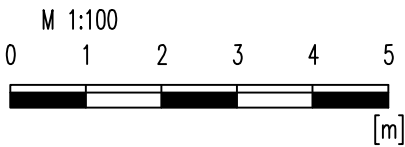

FULL PLANNING APPLICATION			
no	revision	date	control
project	38 MARYLAND ROAD WOOD GREEN N22 5AN		
drawing title	PROPOSED BLOCK PLAN		
scale	1/100@A3		
date	DEC 2022		
dwg.no	MONICA-12-PL06		