



Notes:
© Copyright - Constanze Jaczynska
This drawing must not be copied in whole or part without prior consent.
When printing this drawing please ensure it is printed to the correct size and scale.

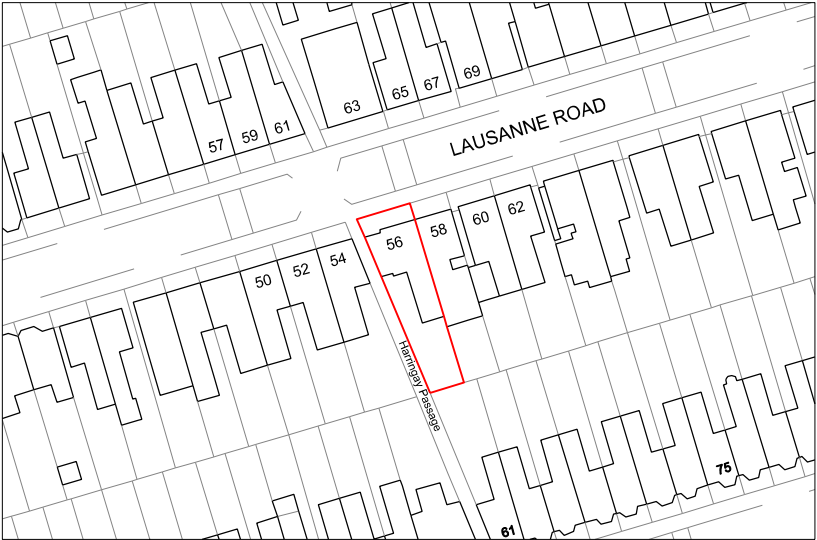

Site Location Plan 1:1250@A3

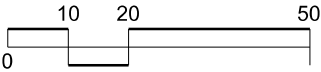

View 1
Looking towards the garden




View 2
Looking towards the house





View 3
Looking along Harringay Passage

Photographs of Existing Site
Note: All photos have been taken on 9th January 2023.

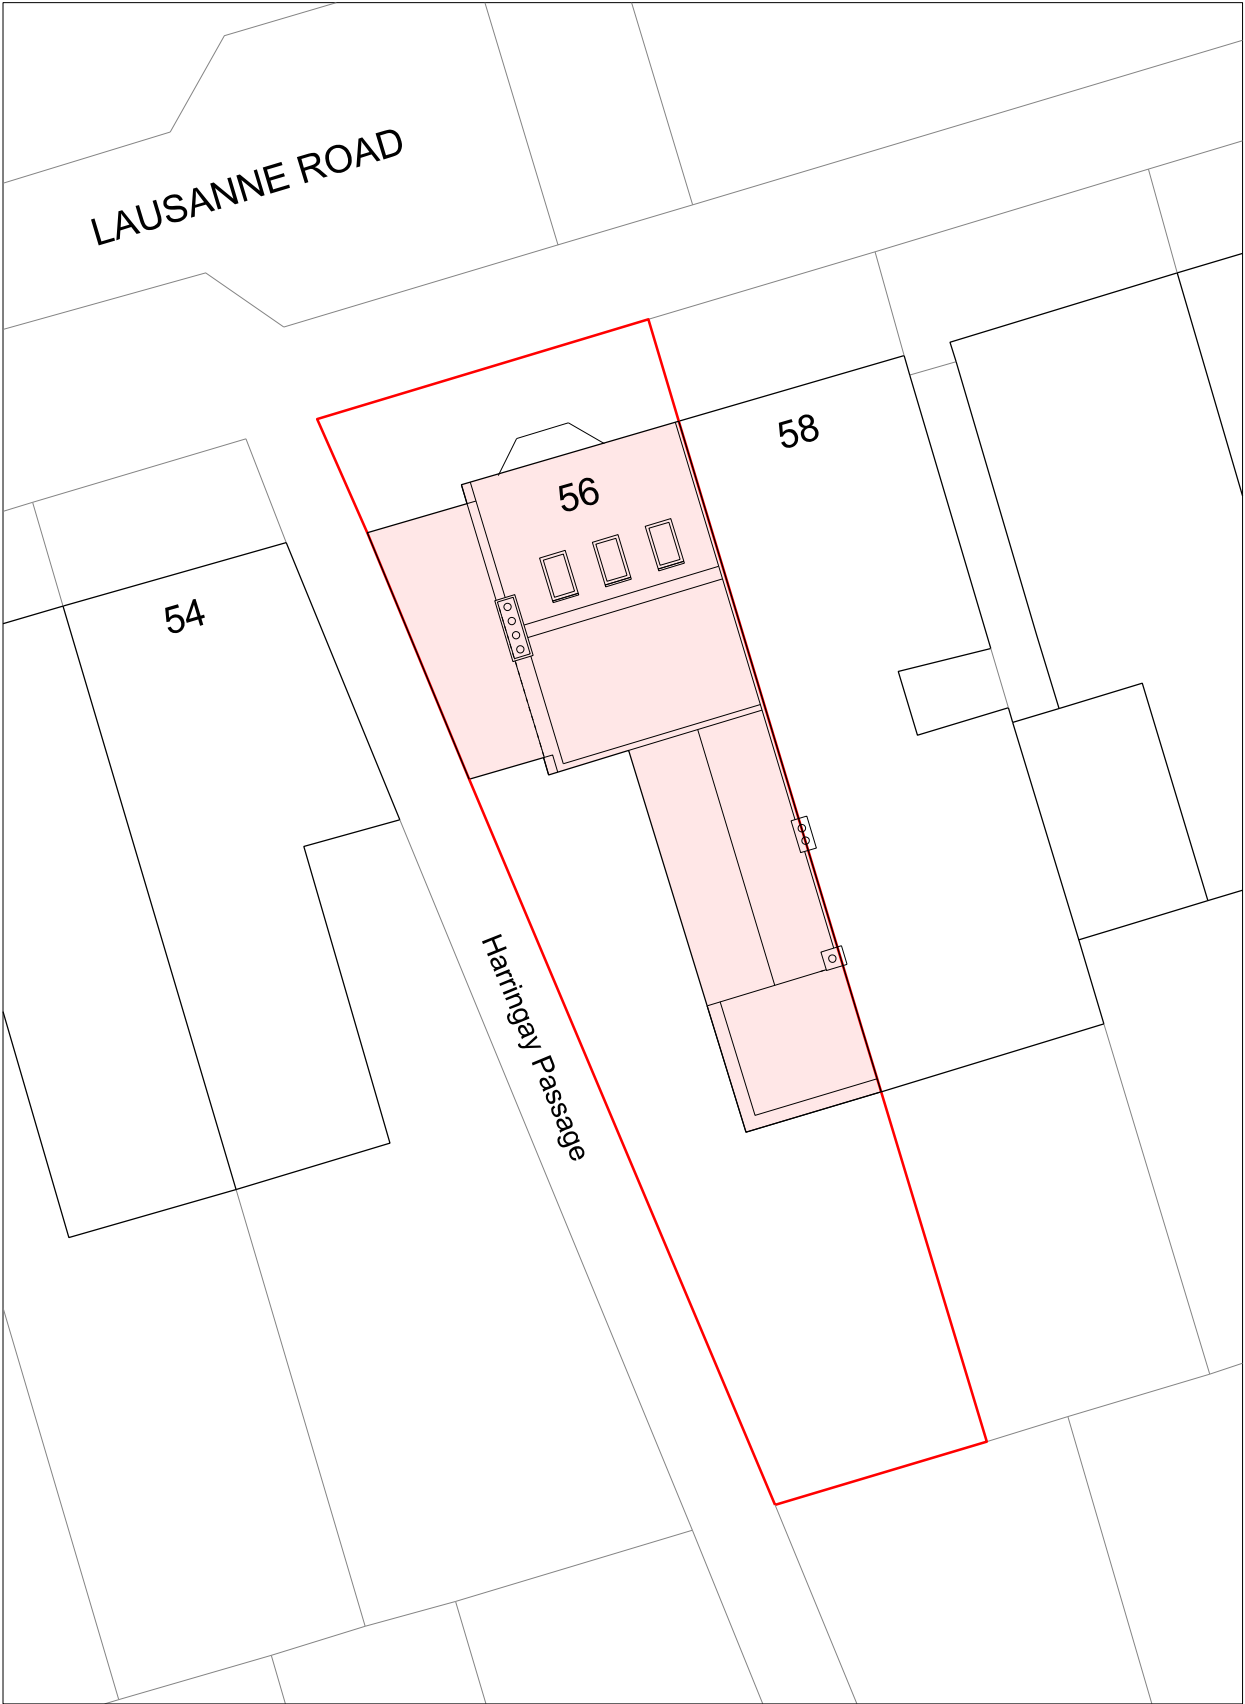

Site Block Plan Showing Proposed Extension 1:200@A3 / 1:100@A1

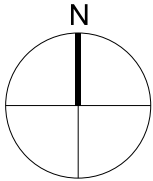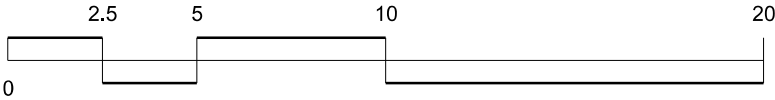

Client	
Michael & Constanze Jaczynski	
Project	
56 Lausanne Road	
Drawing Title	
Site Location Plan and Site Photographs	
Drawing Number	Revision
L56_PL_01	/
Scale	Date
As noted on drawing	09.01.2023
Size	Status
A3 / A1	Planning

Constanze Jaczynska
Architect ARB, RIBA
Ground Floor Flat, 56 Lausanne Road, London N8 0HP
email: cgleibrock@gmail.com, phone: 07940 506 804