


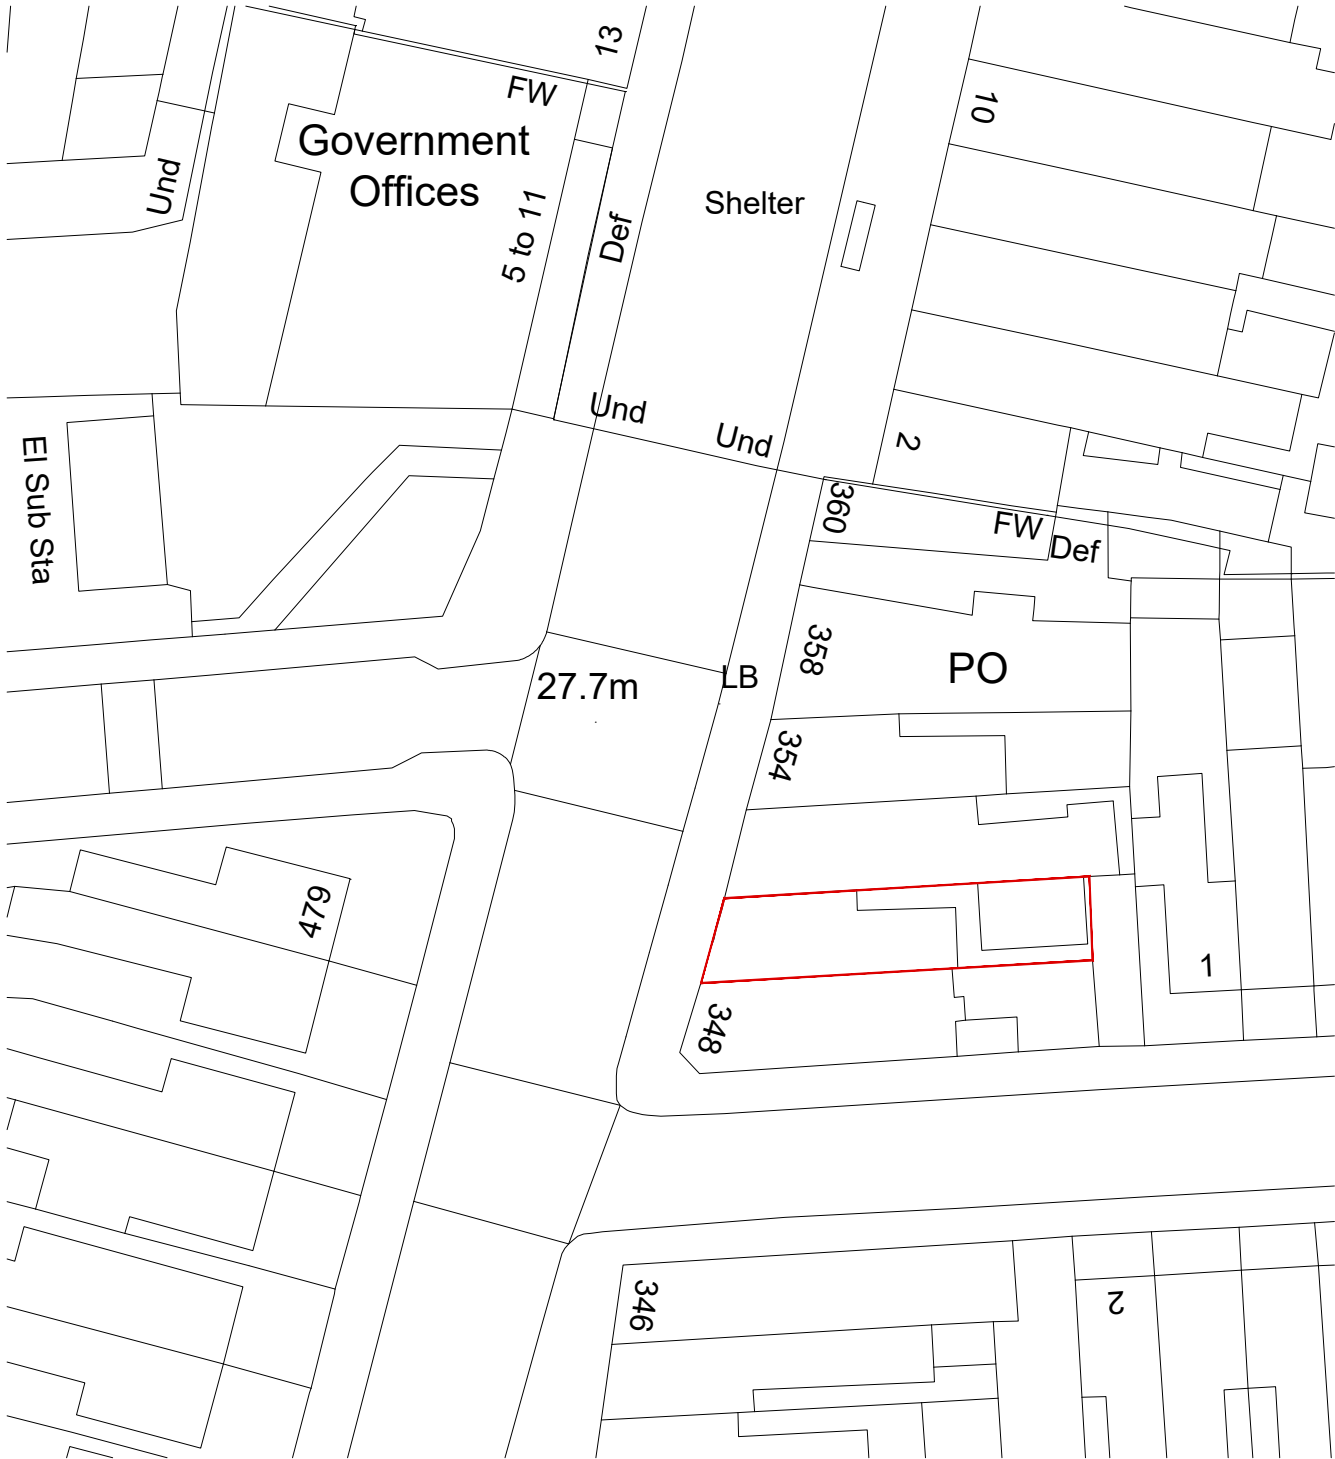

notes:
The contractors are to check all dimensions, drain runs and general conditions on site before works commence, and inform BLD immediately upon discovery of any errors, omissions or discrepancies. All works are to be carried out in accordance with current building regulations, British standards, codes of practice and local authority requirements.

Revisions	

The contents of this plan including the printed notes are copyright. Reproduction in whole or part is not permitted without prior consent of BLD in writing.

Project
350 High Road
London
N22 8JW

Drawing Title
Block Plan

PLANNING	
350HR-01-2023 - PL11	
Scale	Drawn by
A3@1:500	S.A