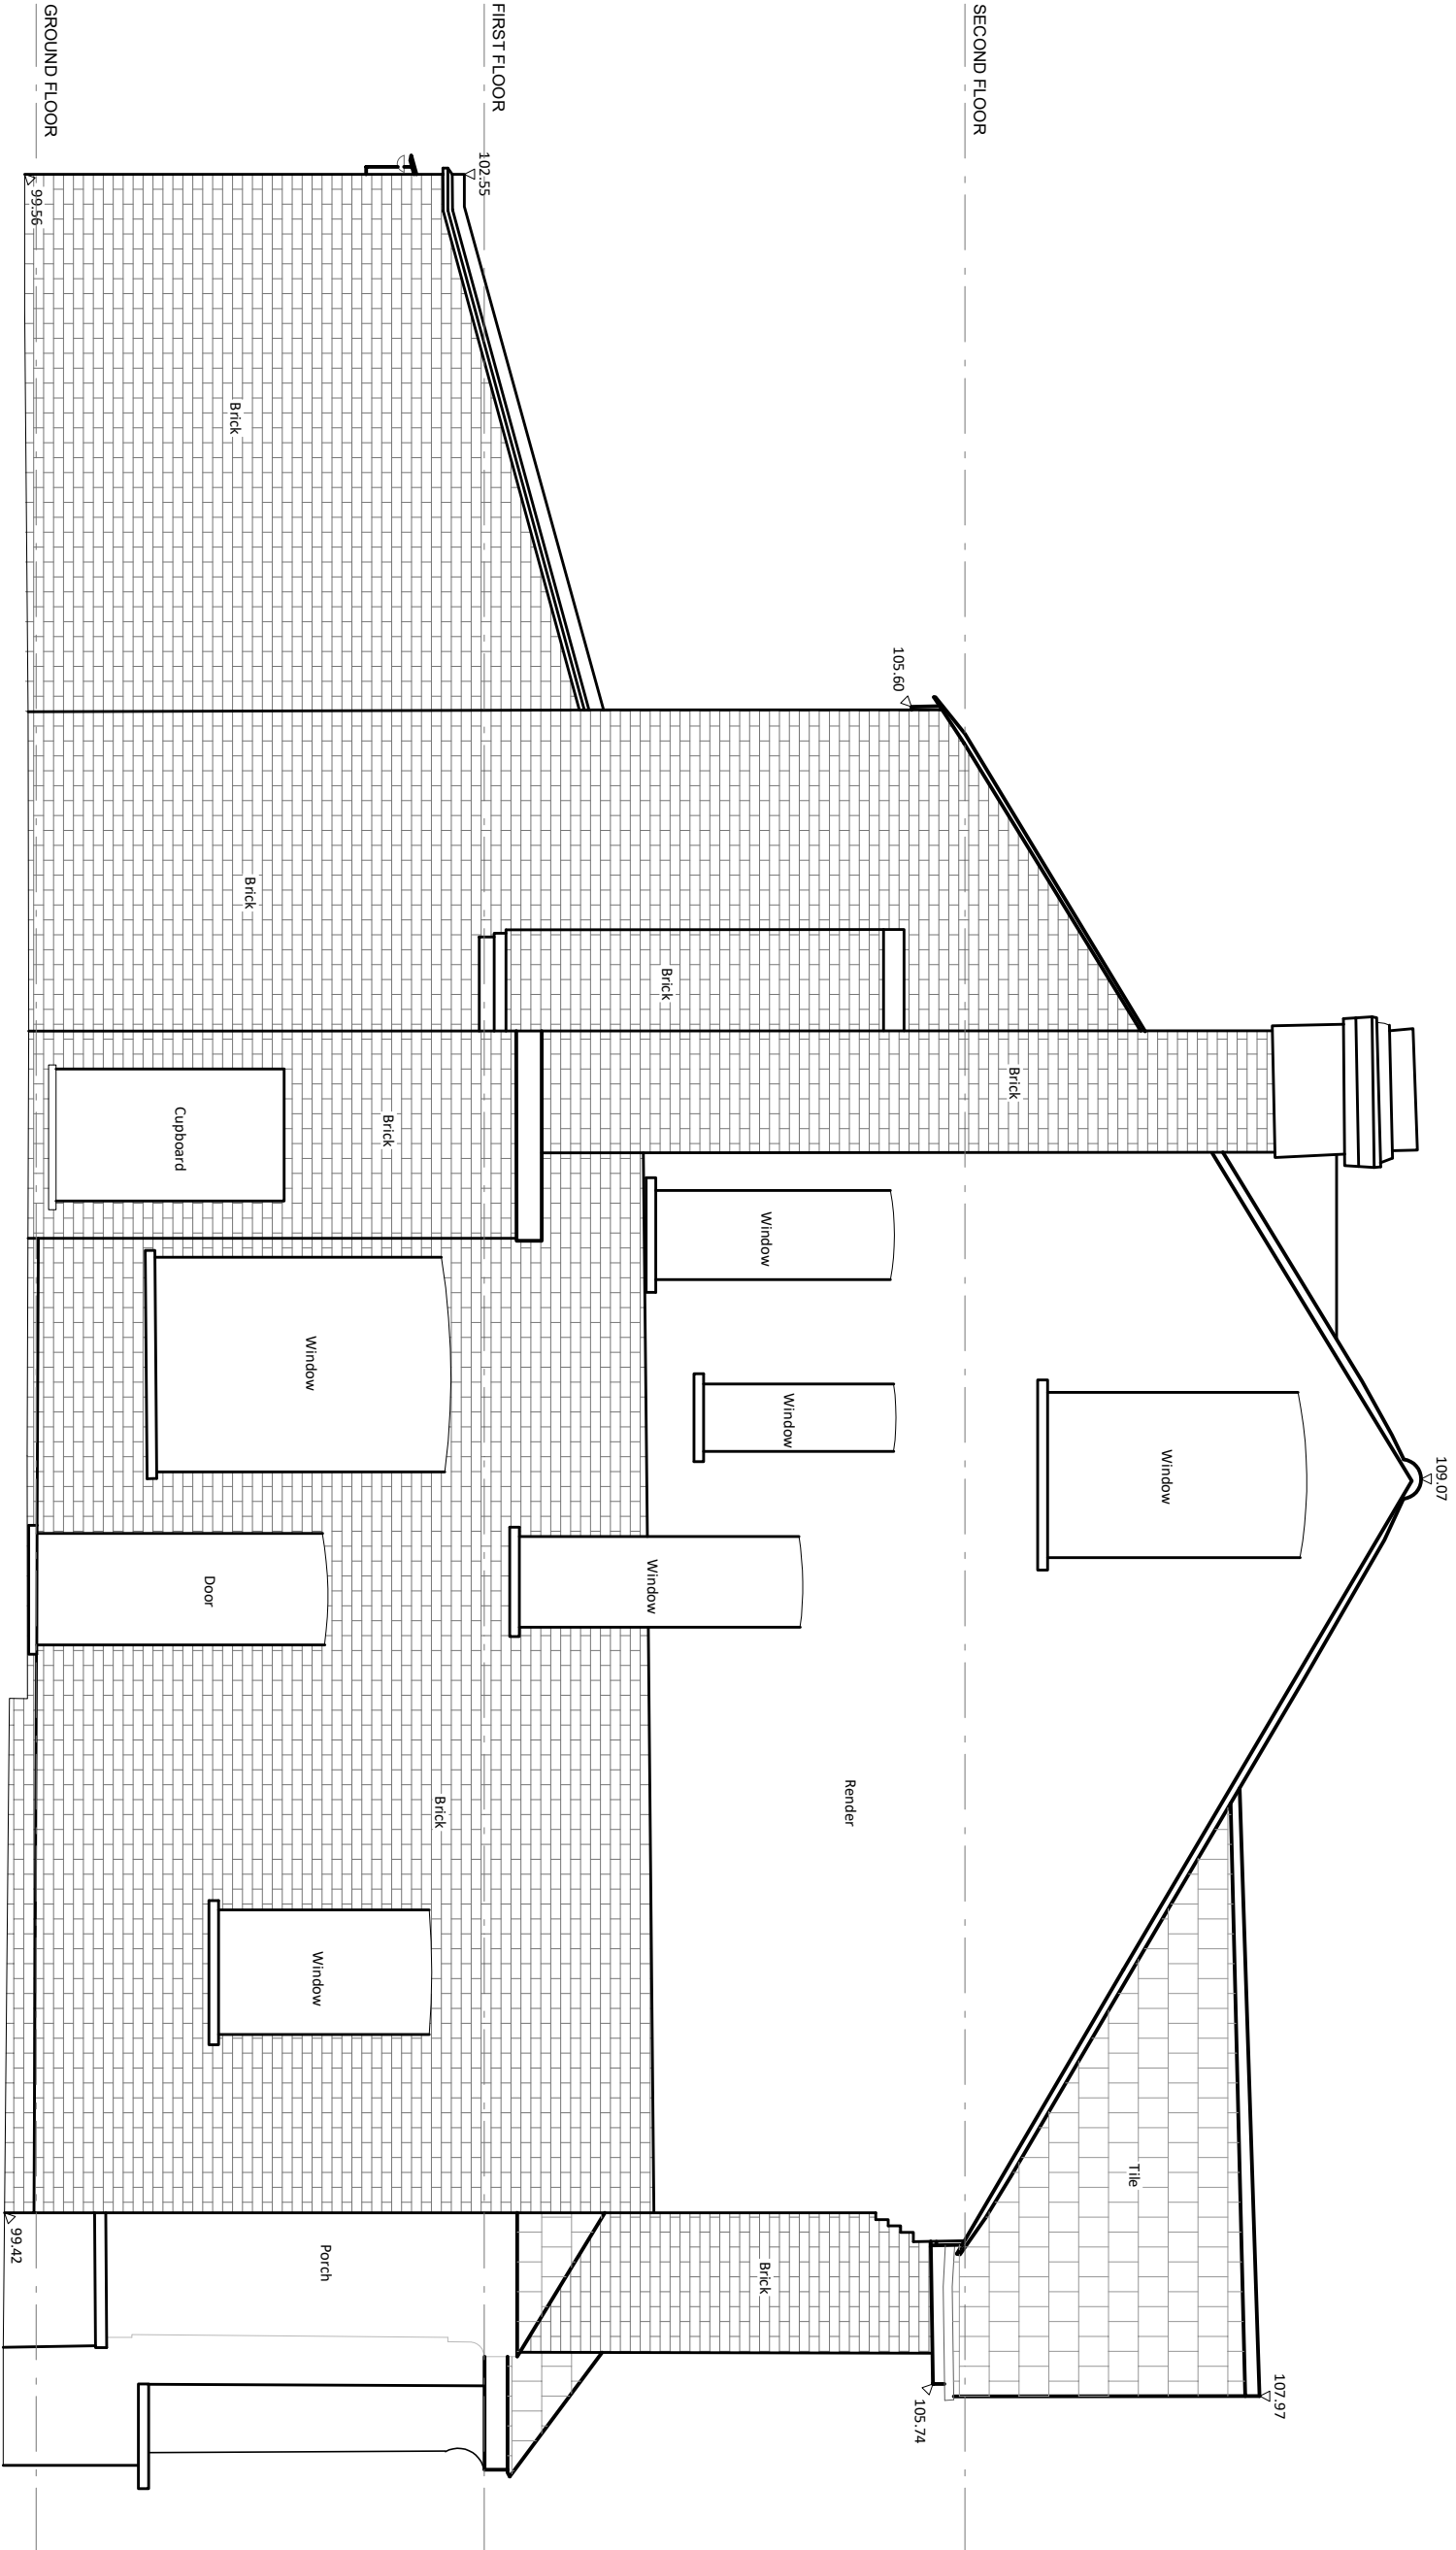


PROJECT: 34 BIRCHWOOD AVENUE, N10 3BE  
DRAWING TITLE: EXISTING SIDE ELEVATION

DATE: JAN 2023 STATUS: PLANNING SCALE: 1:50 @ A3 DWG NO/REV:

MALIN+LYNN  
+44 (0)7831 659 006  
hello@malinandlynn.com

118/102