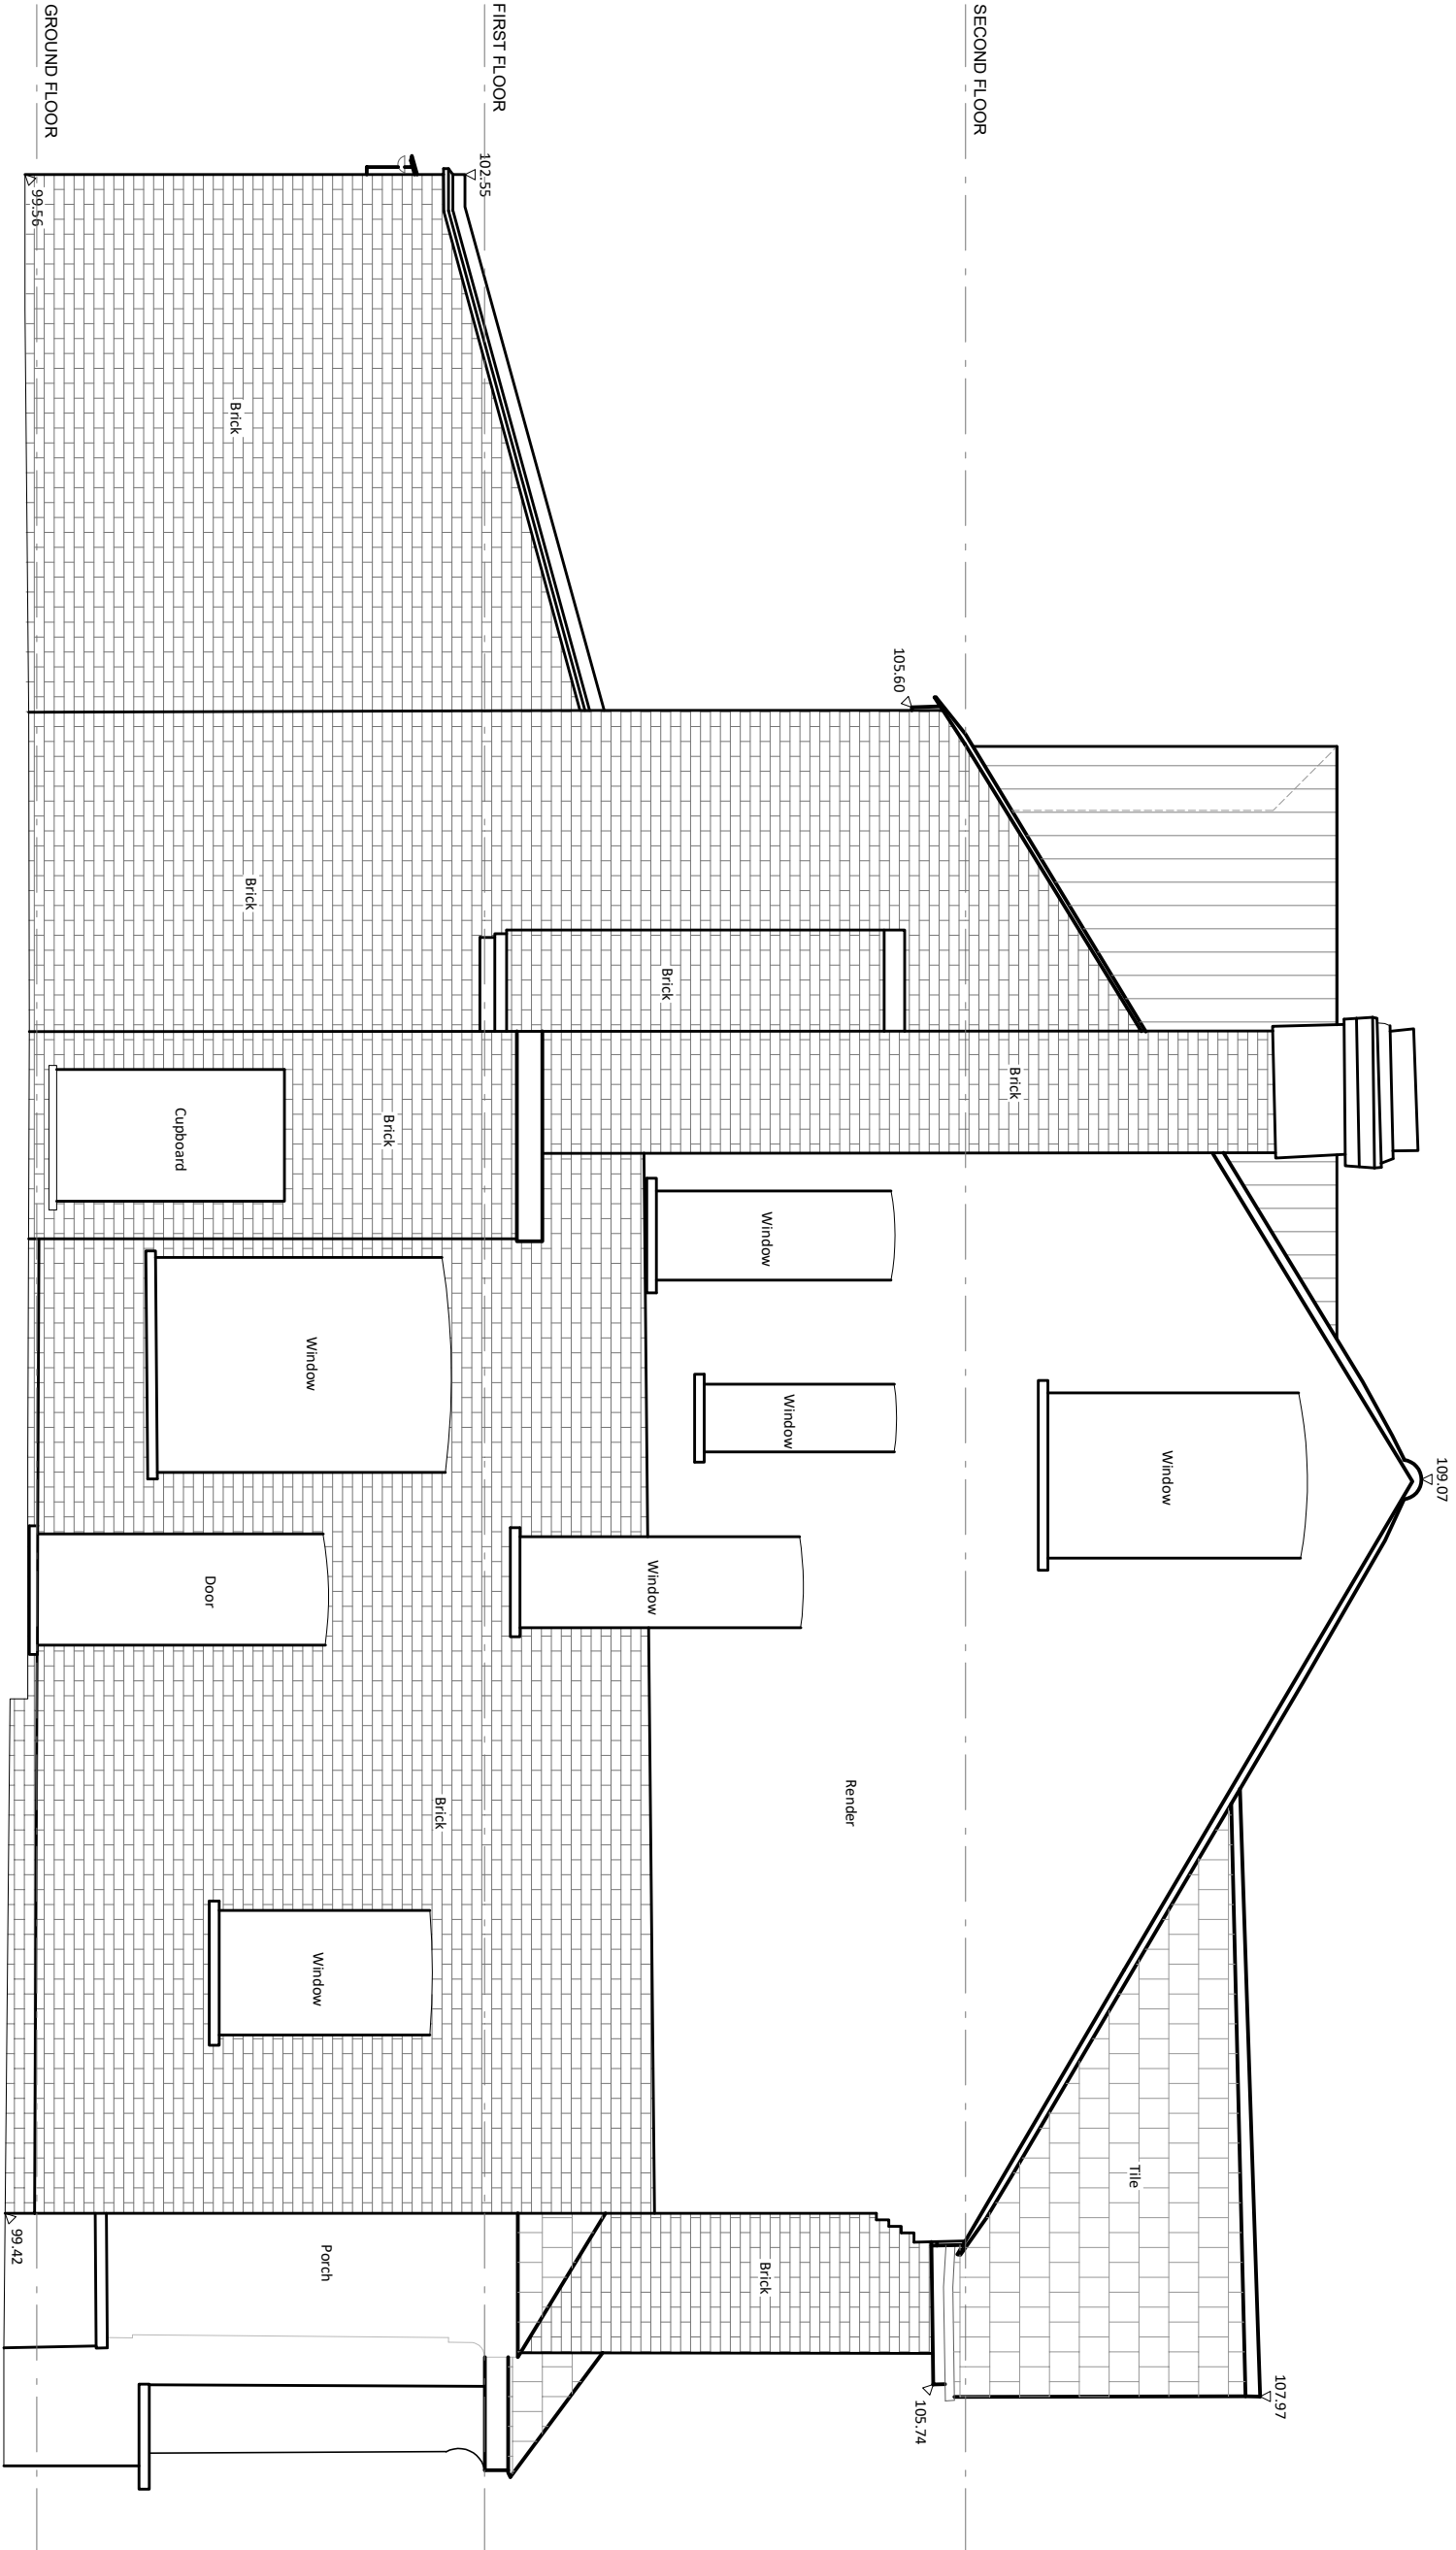


PROJECT: 34 BIRCHWOOD AVENUE, N10 3BE
DRAWING TITLE: PROPOSED SIDE ELEVATION

DATE: JAN 2023 STATUS: PLANNING SCALE: 1:50 @ A3 DWG NO/REV:

MALIN+LYNN
+44 (0)7931 659 006
hello@malinandlynn.com

118/302