


34 Birchwood Avenue

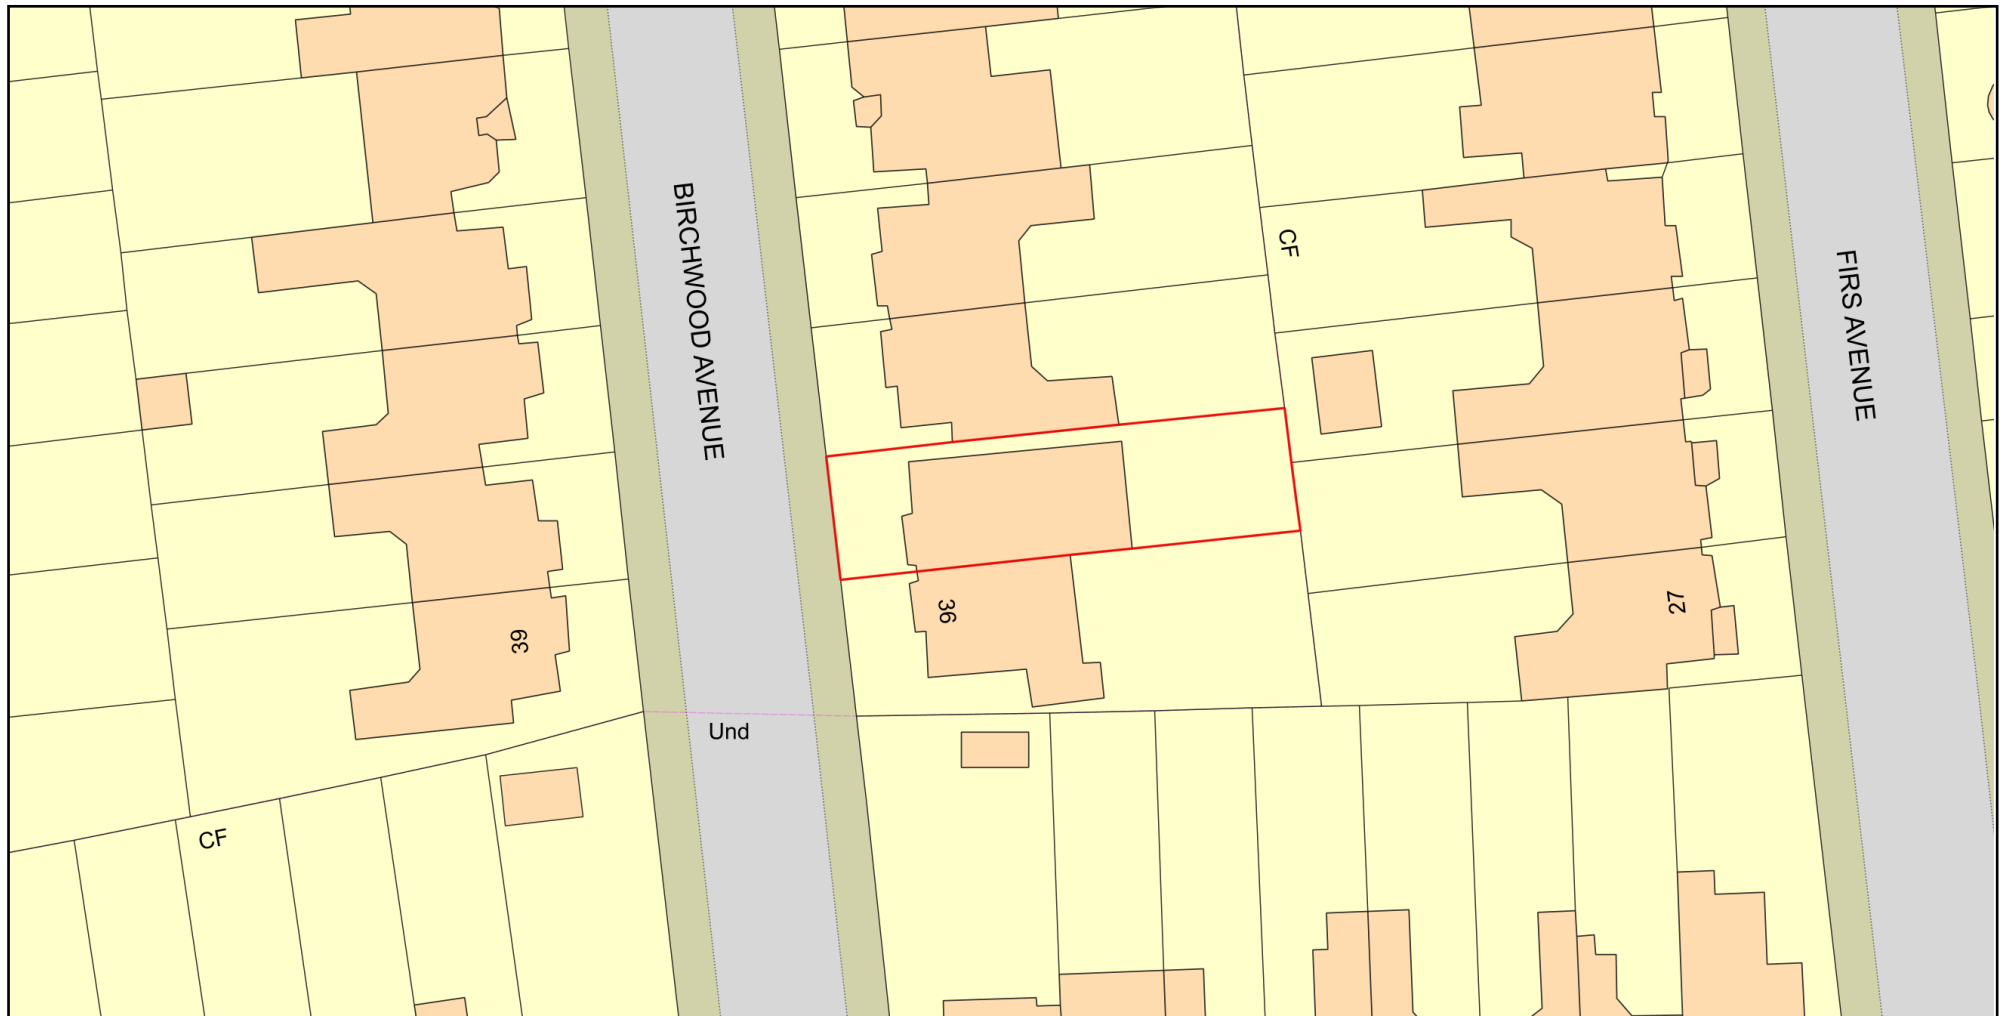

0 20
Metres



Plan Produced for: Chelsie Malin

Date Produced: 11 Jan 2023

Plan Reference Number: TQRQM23011113741796

Scale: 1:500 @ A4

© Crown copyright and database rights 2021 OS 100042766