



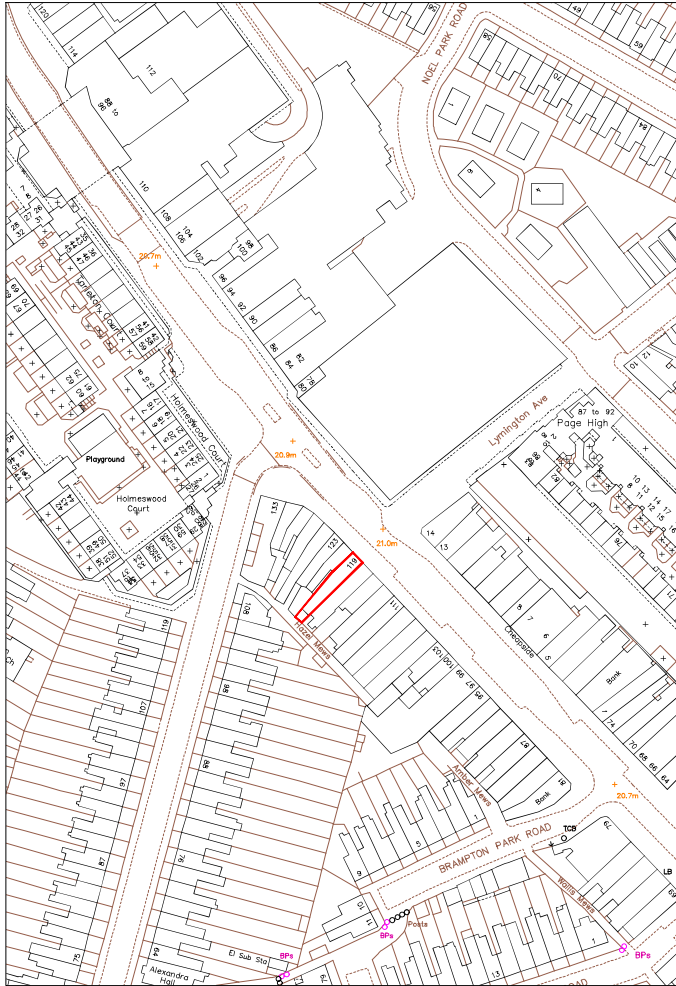

SCALE BAR (1:1250 @ A3)
0 10 20 30 40 50 60m

1 SITE LOCATION

SCALE 1:1250

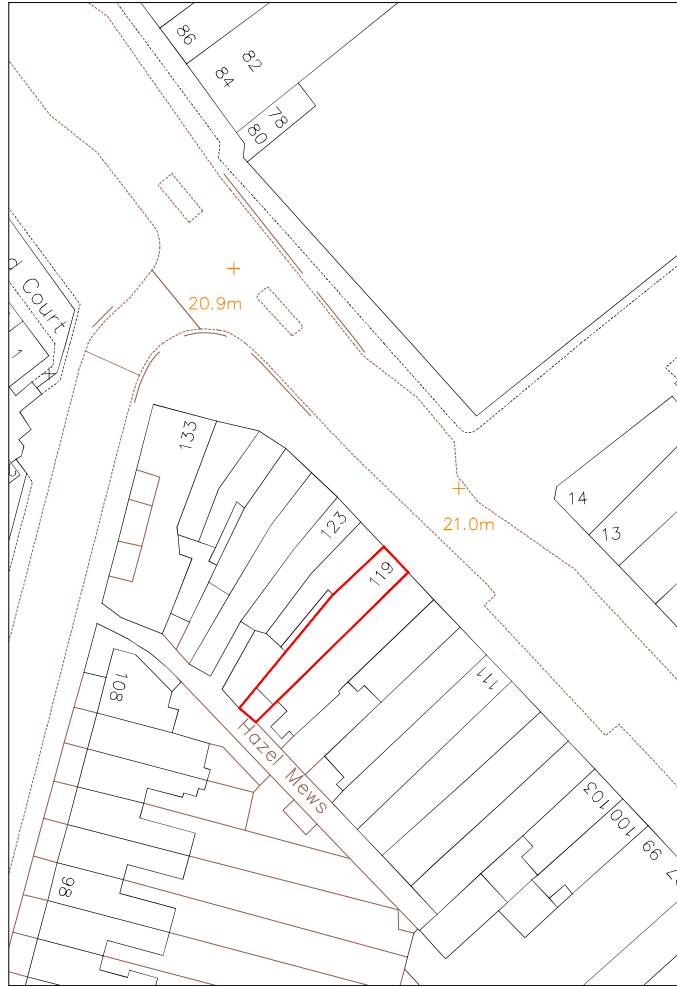

SCALE BAR (1:500 @ A3)
0 5 10 15 20 25m

2 BLOCK PLAN

SCALE 1:500

Note:
This drawing has been drawn to scale for the purposes of obtaining local authority approval. Any measurements required for construction must not be scaled from this drawing.
All structural elements to be agreed with local authority Building Control prior to commencement of works.
Attention is drawn to the provisions of the party wall act 1996. Legal boundaries should be determined by others.

SM Planning
Chartered
Town Planning Consultancy
Services

Client:
119 HIGH ROAD
LONDON - N22 6BB

Project:
FULL PLANNING APPLICATION

REAR EXTENSION & RESIDENTIAL ABOVE

Drawing title:

LOCATION PLAN

Date	Author	Check
June 2019	WTS	AC
Drawing number	Sheet no.	Rev
01	01 of 11	-