
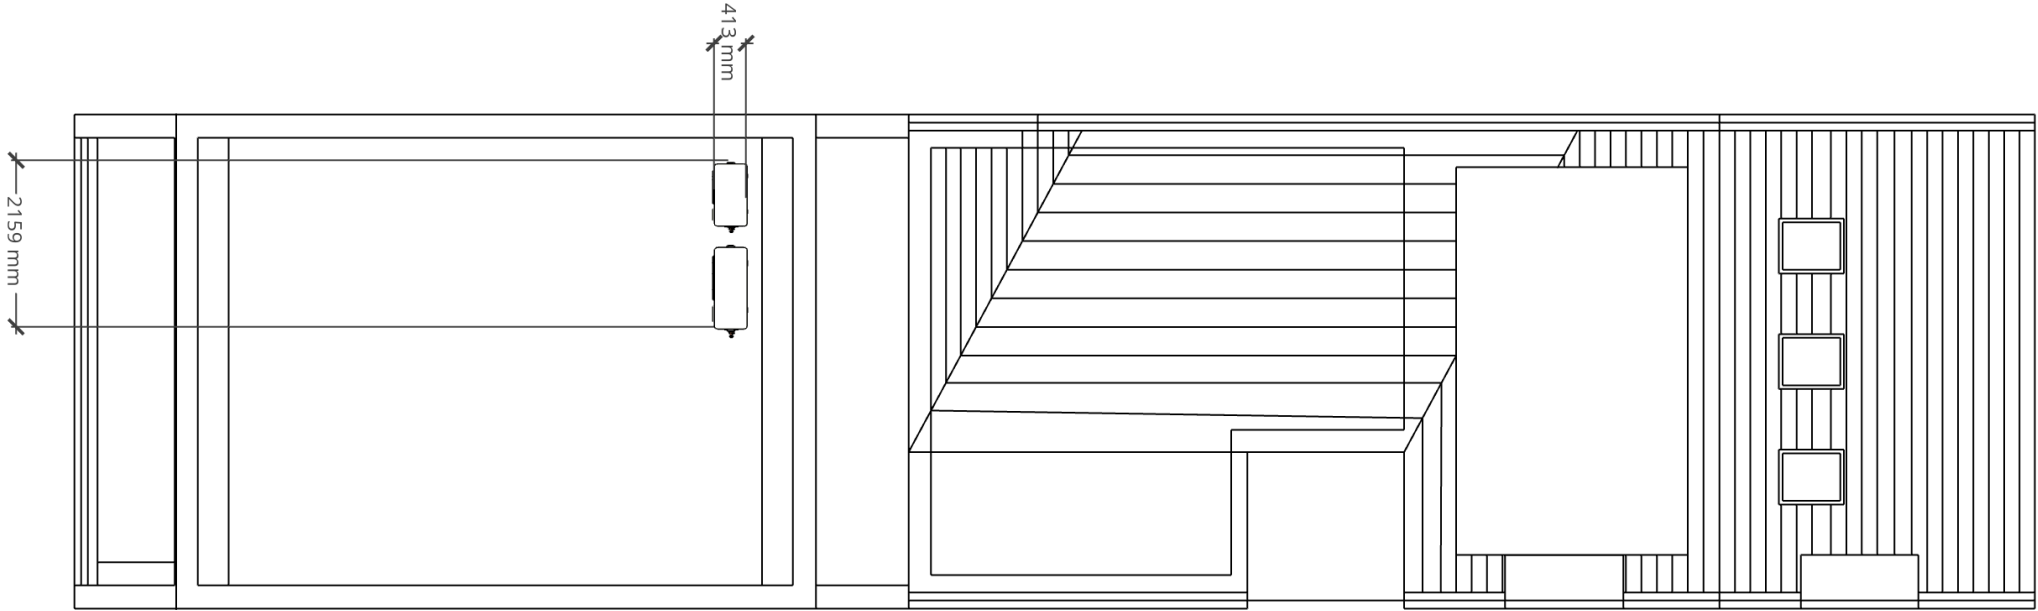


Existing Plan View

- Proposed Enclosure and Acoustic Screen
- Units are to be moved further away from the closest windows.

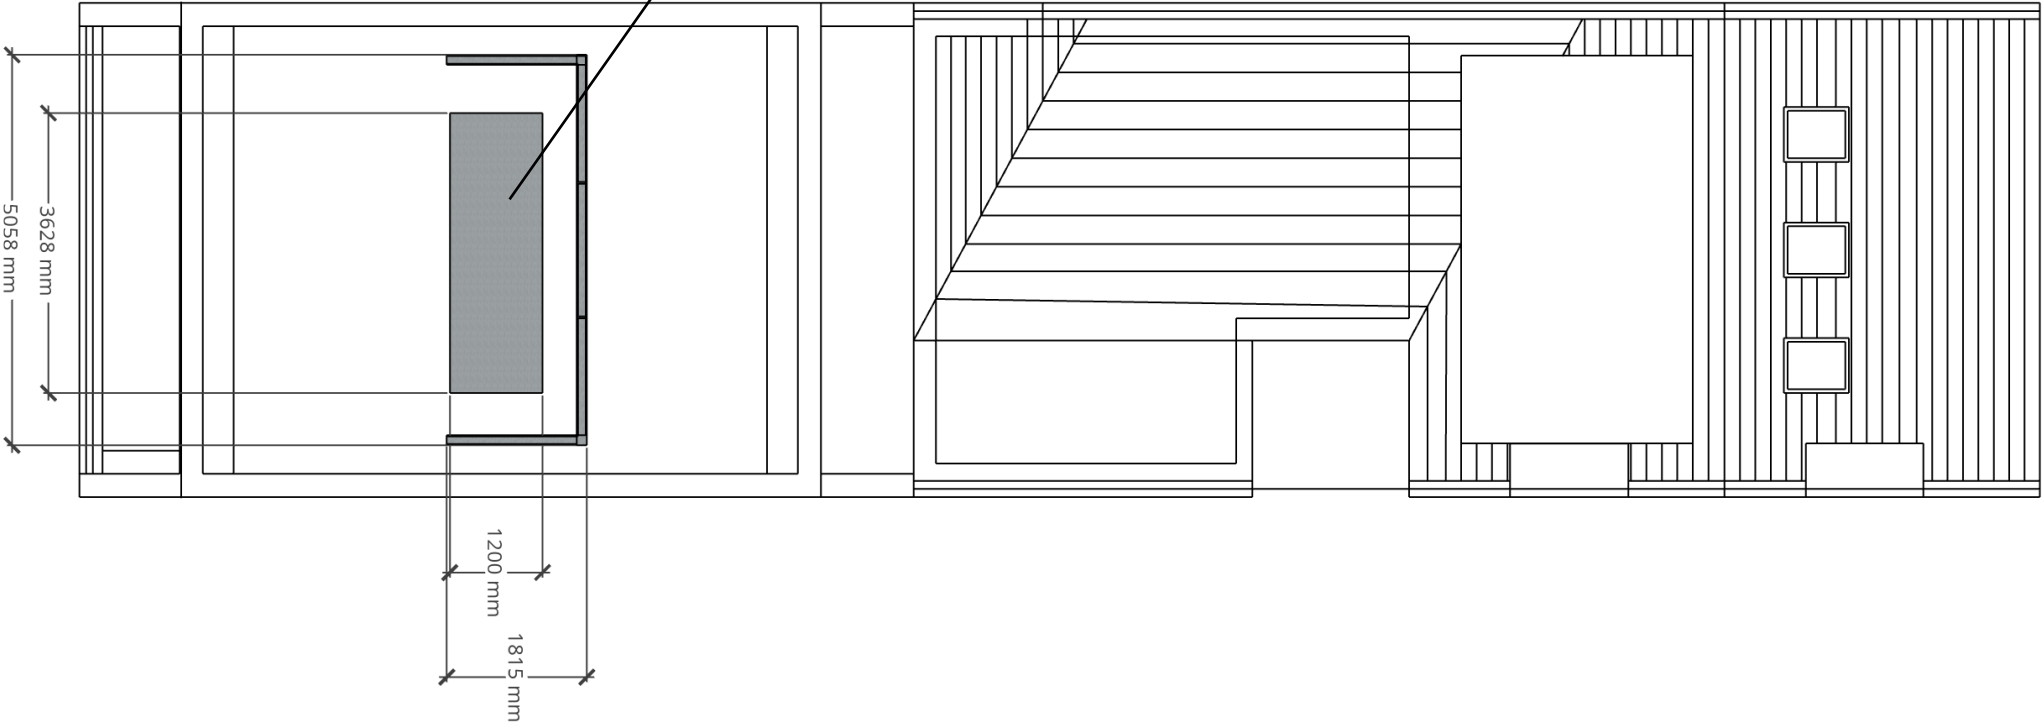

Proposed Plan View