
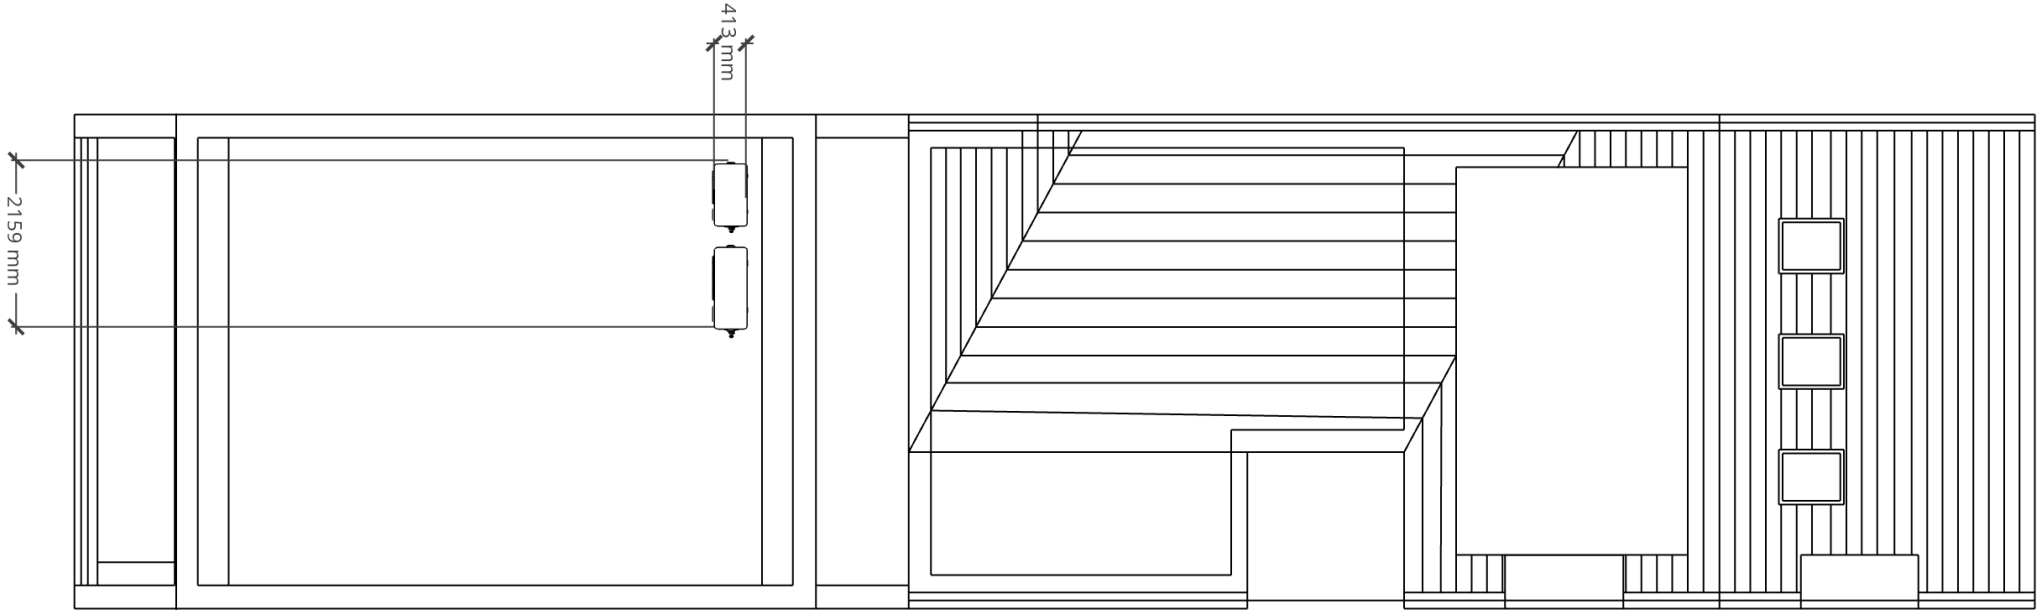


Existing Plan View

- Proposed Enclosure and Acoustic Screen
- Units are to be moved further away from the closest windows.

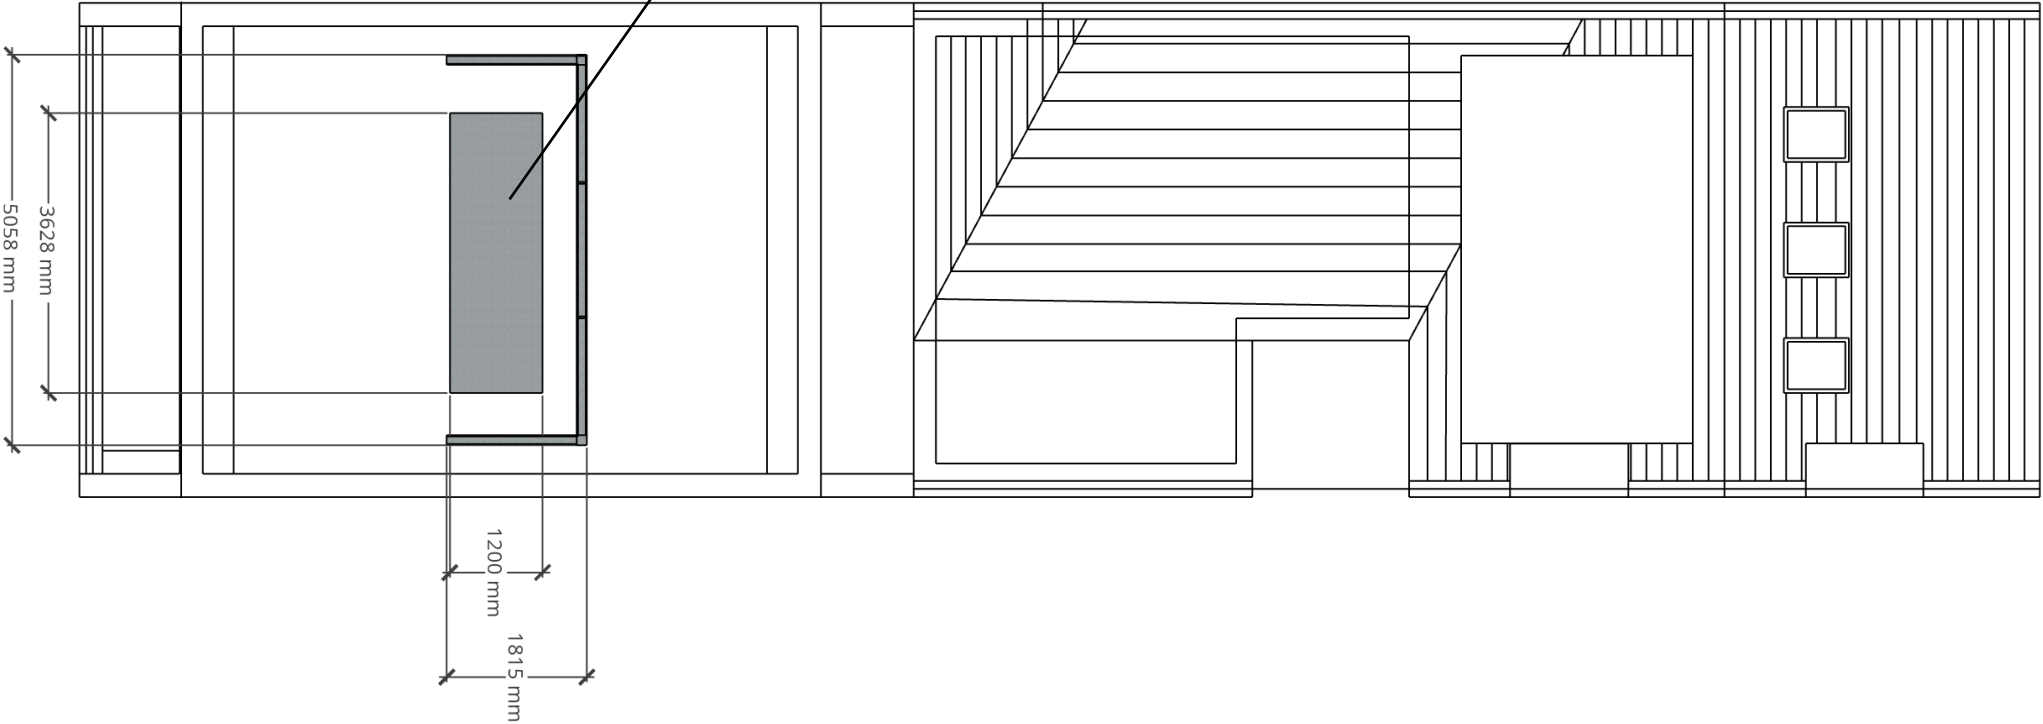

Proposed Plan View

Plan View

Site Location: 100 Alexandra Park Road, Muswell Hill, N10 2AE

Client: Mr R Patel

Date: December 2022

Scale: 1:100

Drawing No: 100APR_PV001