




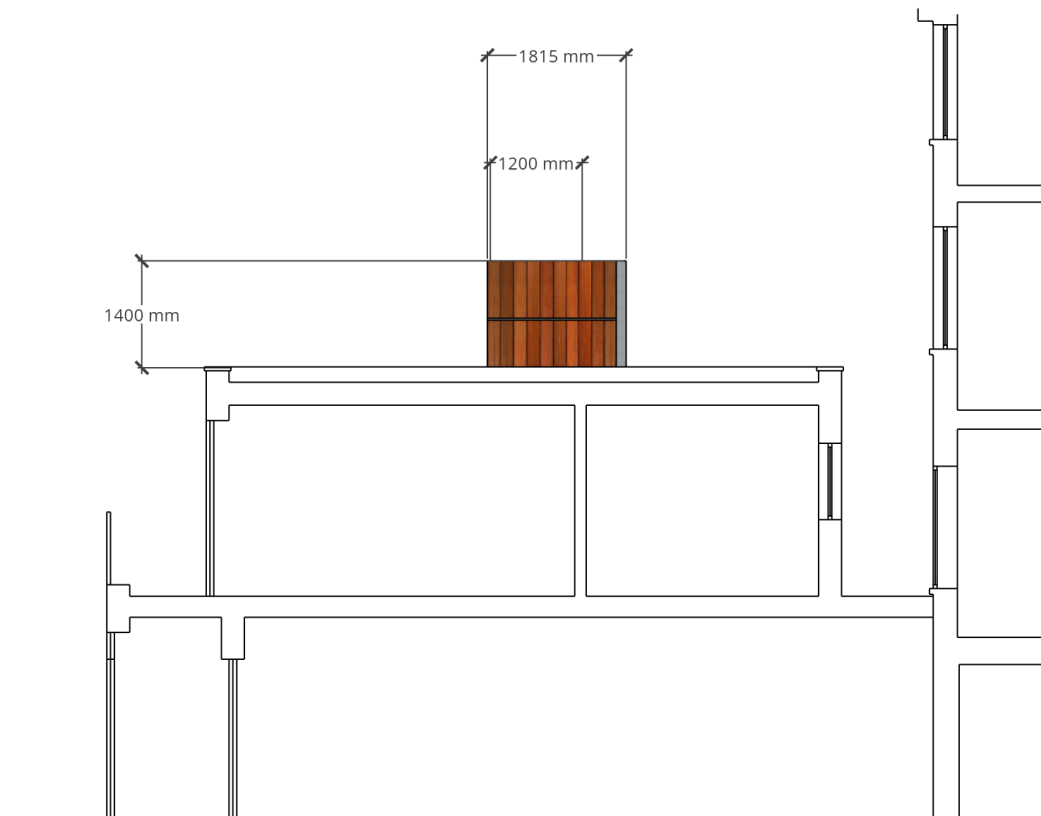

**Proposed Side Elevation**

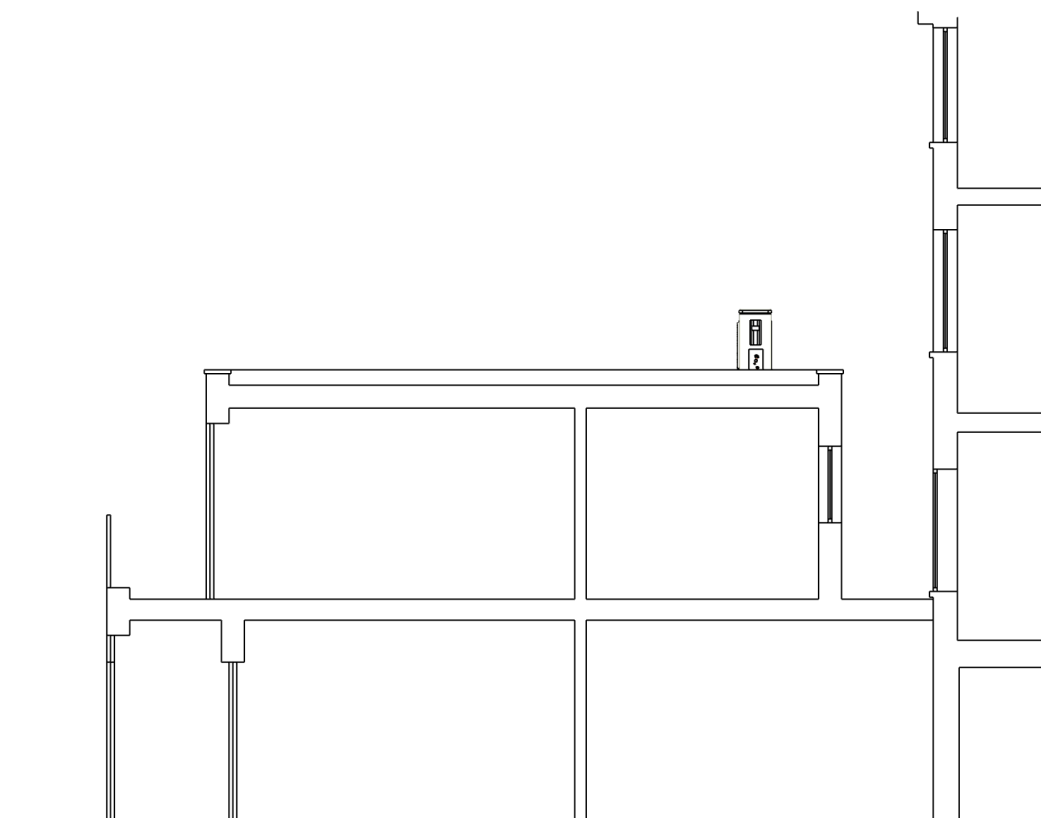

**Existing Side Elevation**

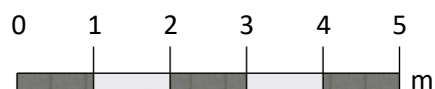

## Side Elevation

Date: December 2022

Site Location: 100 Alexandra Park Road, Muswell Hill, N10 2AE

Scale: 1:100

Client: Mr R Patel

Drawing No: 100APR\_SE001