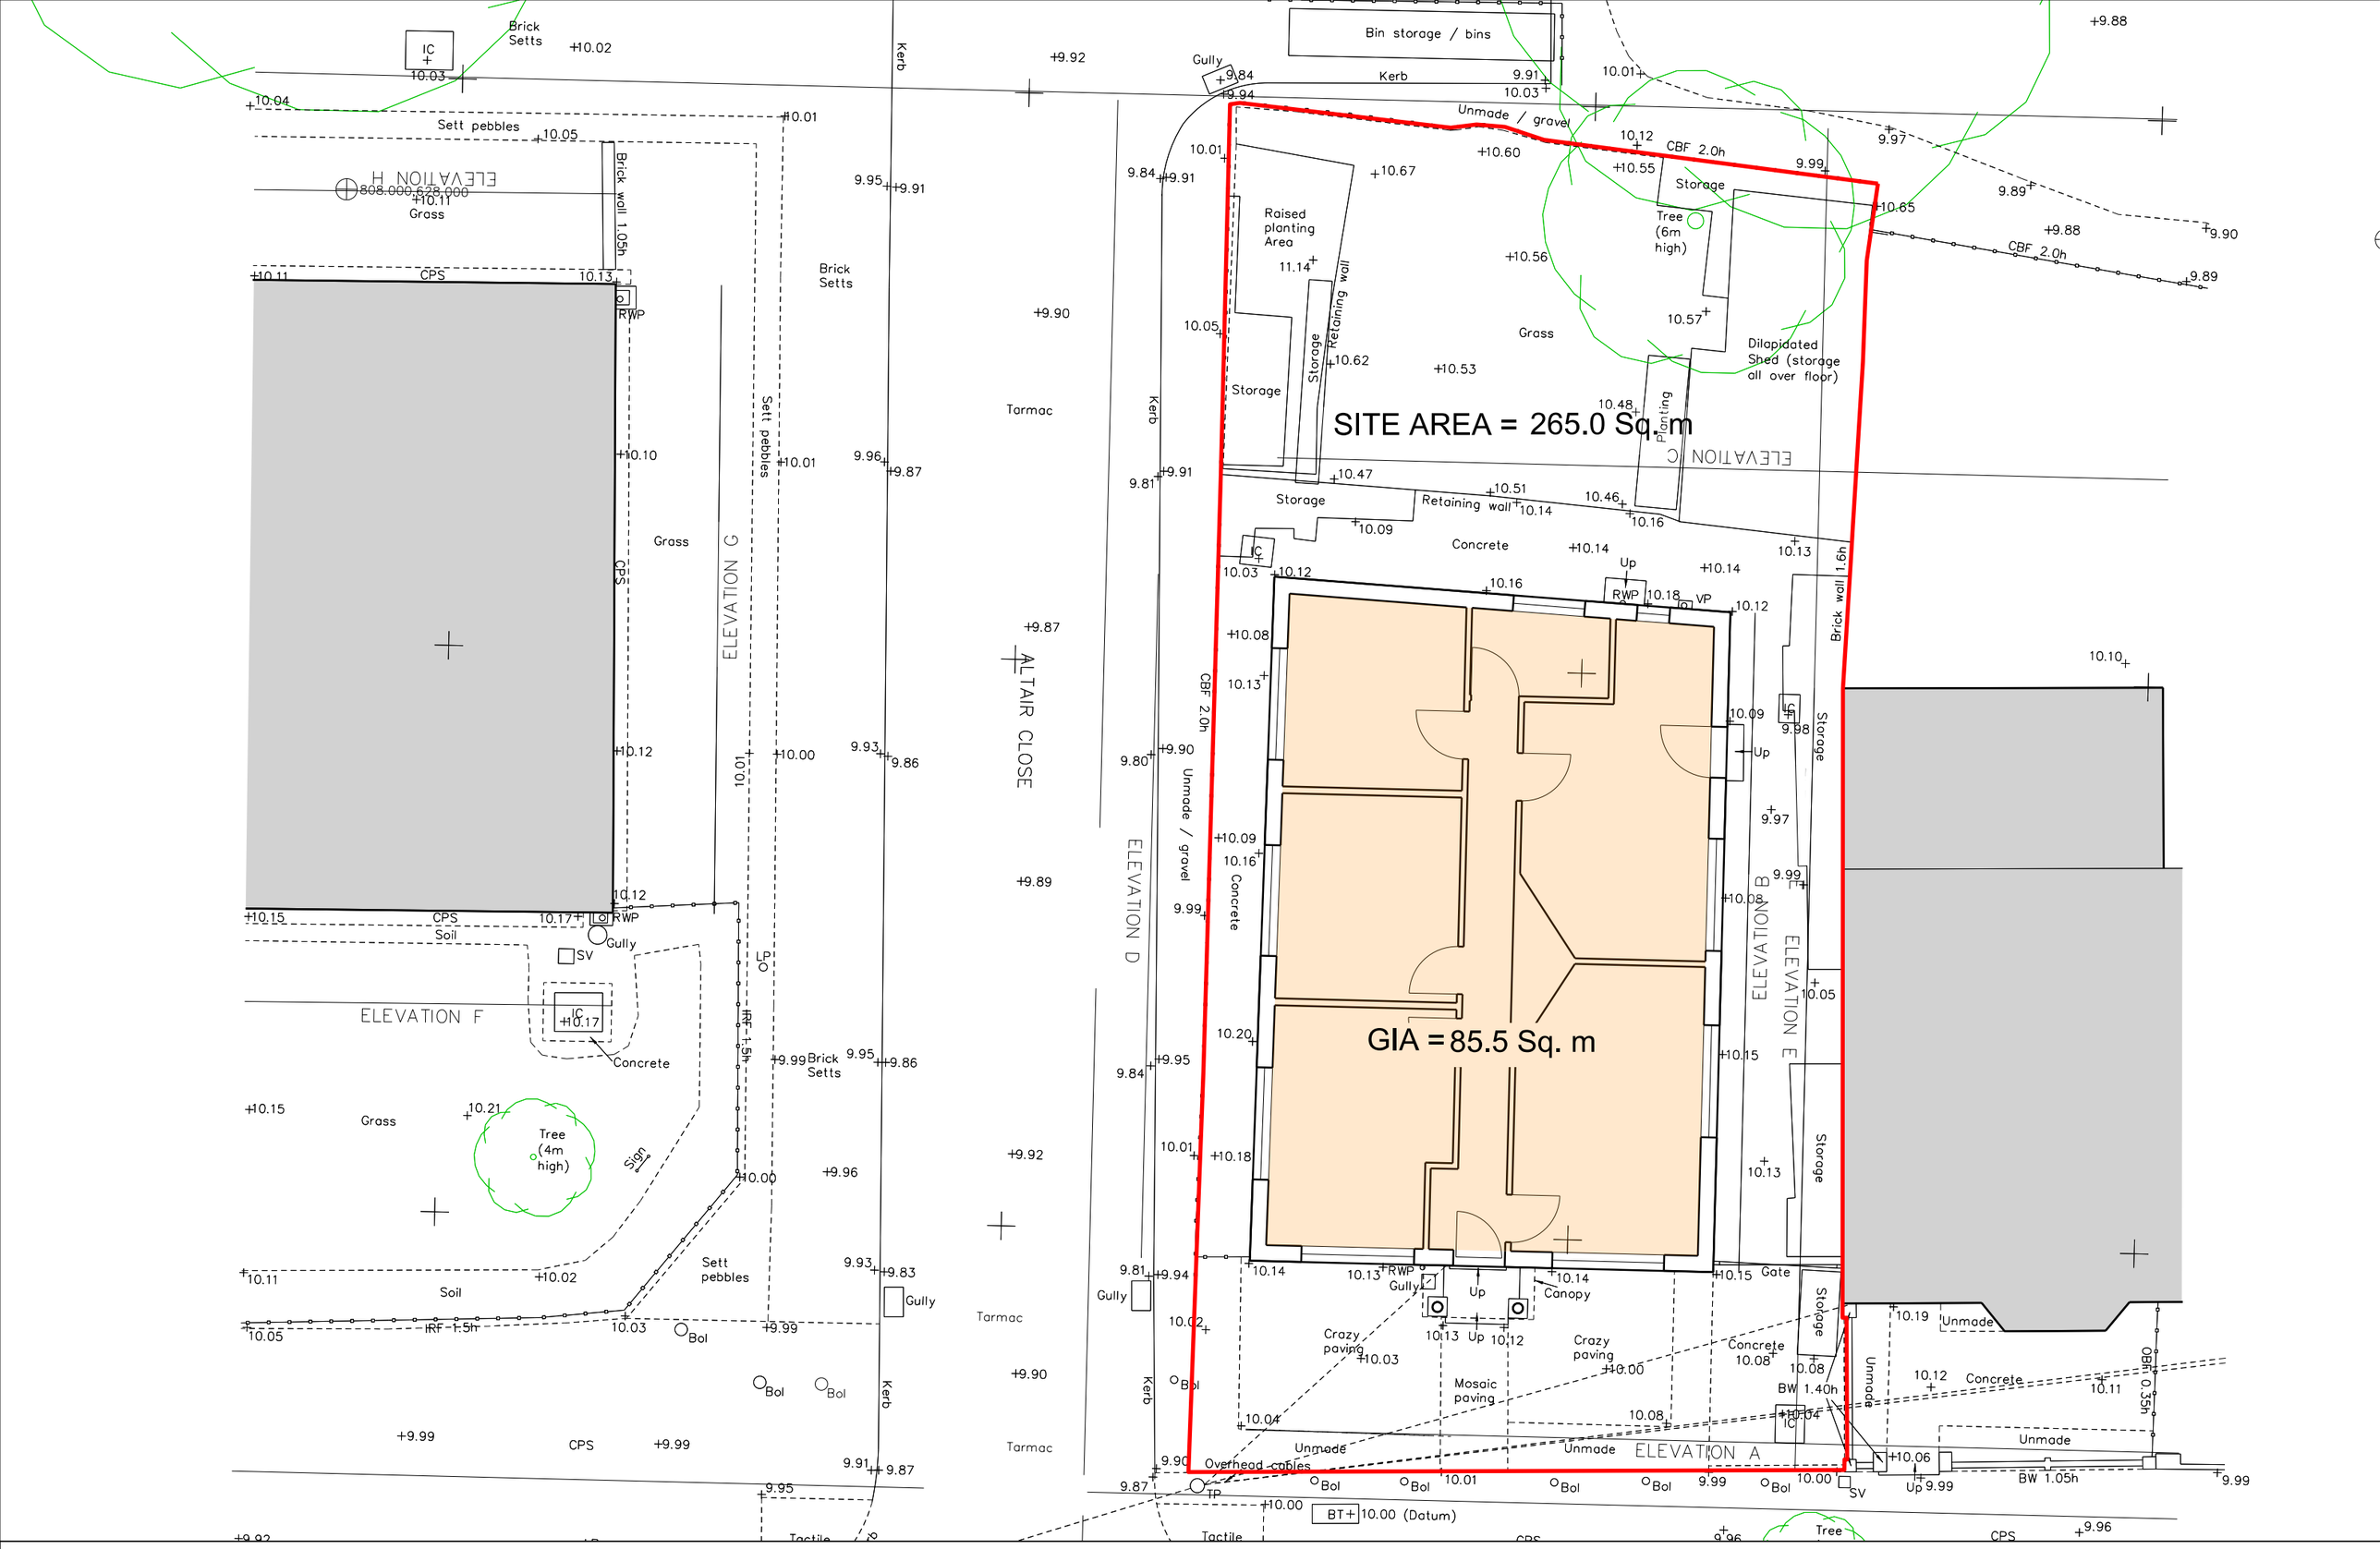

Willingale Associates

ARCHITECTS & DEVELOPMENT CONSULTANTS

CONTACT DETAILS:
56 Clerkenwell Road, London, EC1M 5PX
www.willingale.com
arch@willingale.com
T: 020-7490-5506

PROJECT:
7 BRANTWOOD ROAD, LONDON, N17

TITLE:
EXISTING GROUND FLOOR PLAN

DRAWING NUMBER:
N17_7BW_EX_CIL01

DATE:
09/01/2023

SCALE:
1:100 @ A3
1:50 @ A1

0m 1 m 2 m 3 m

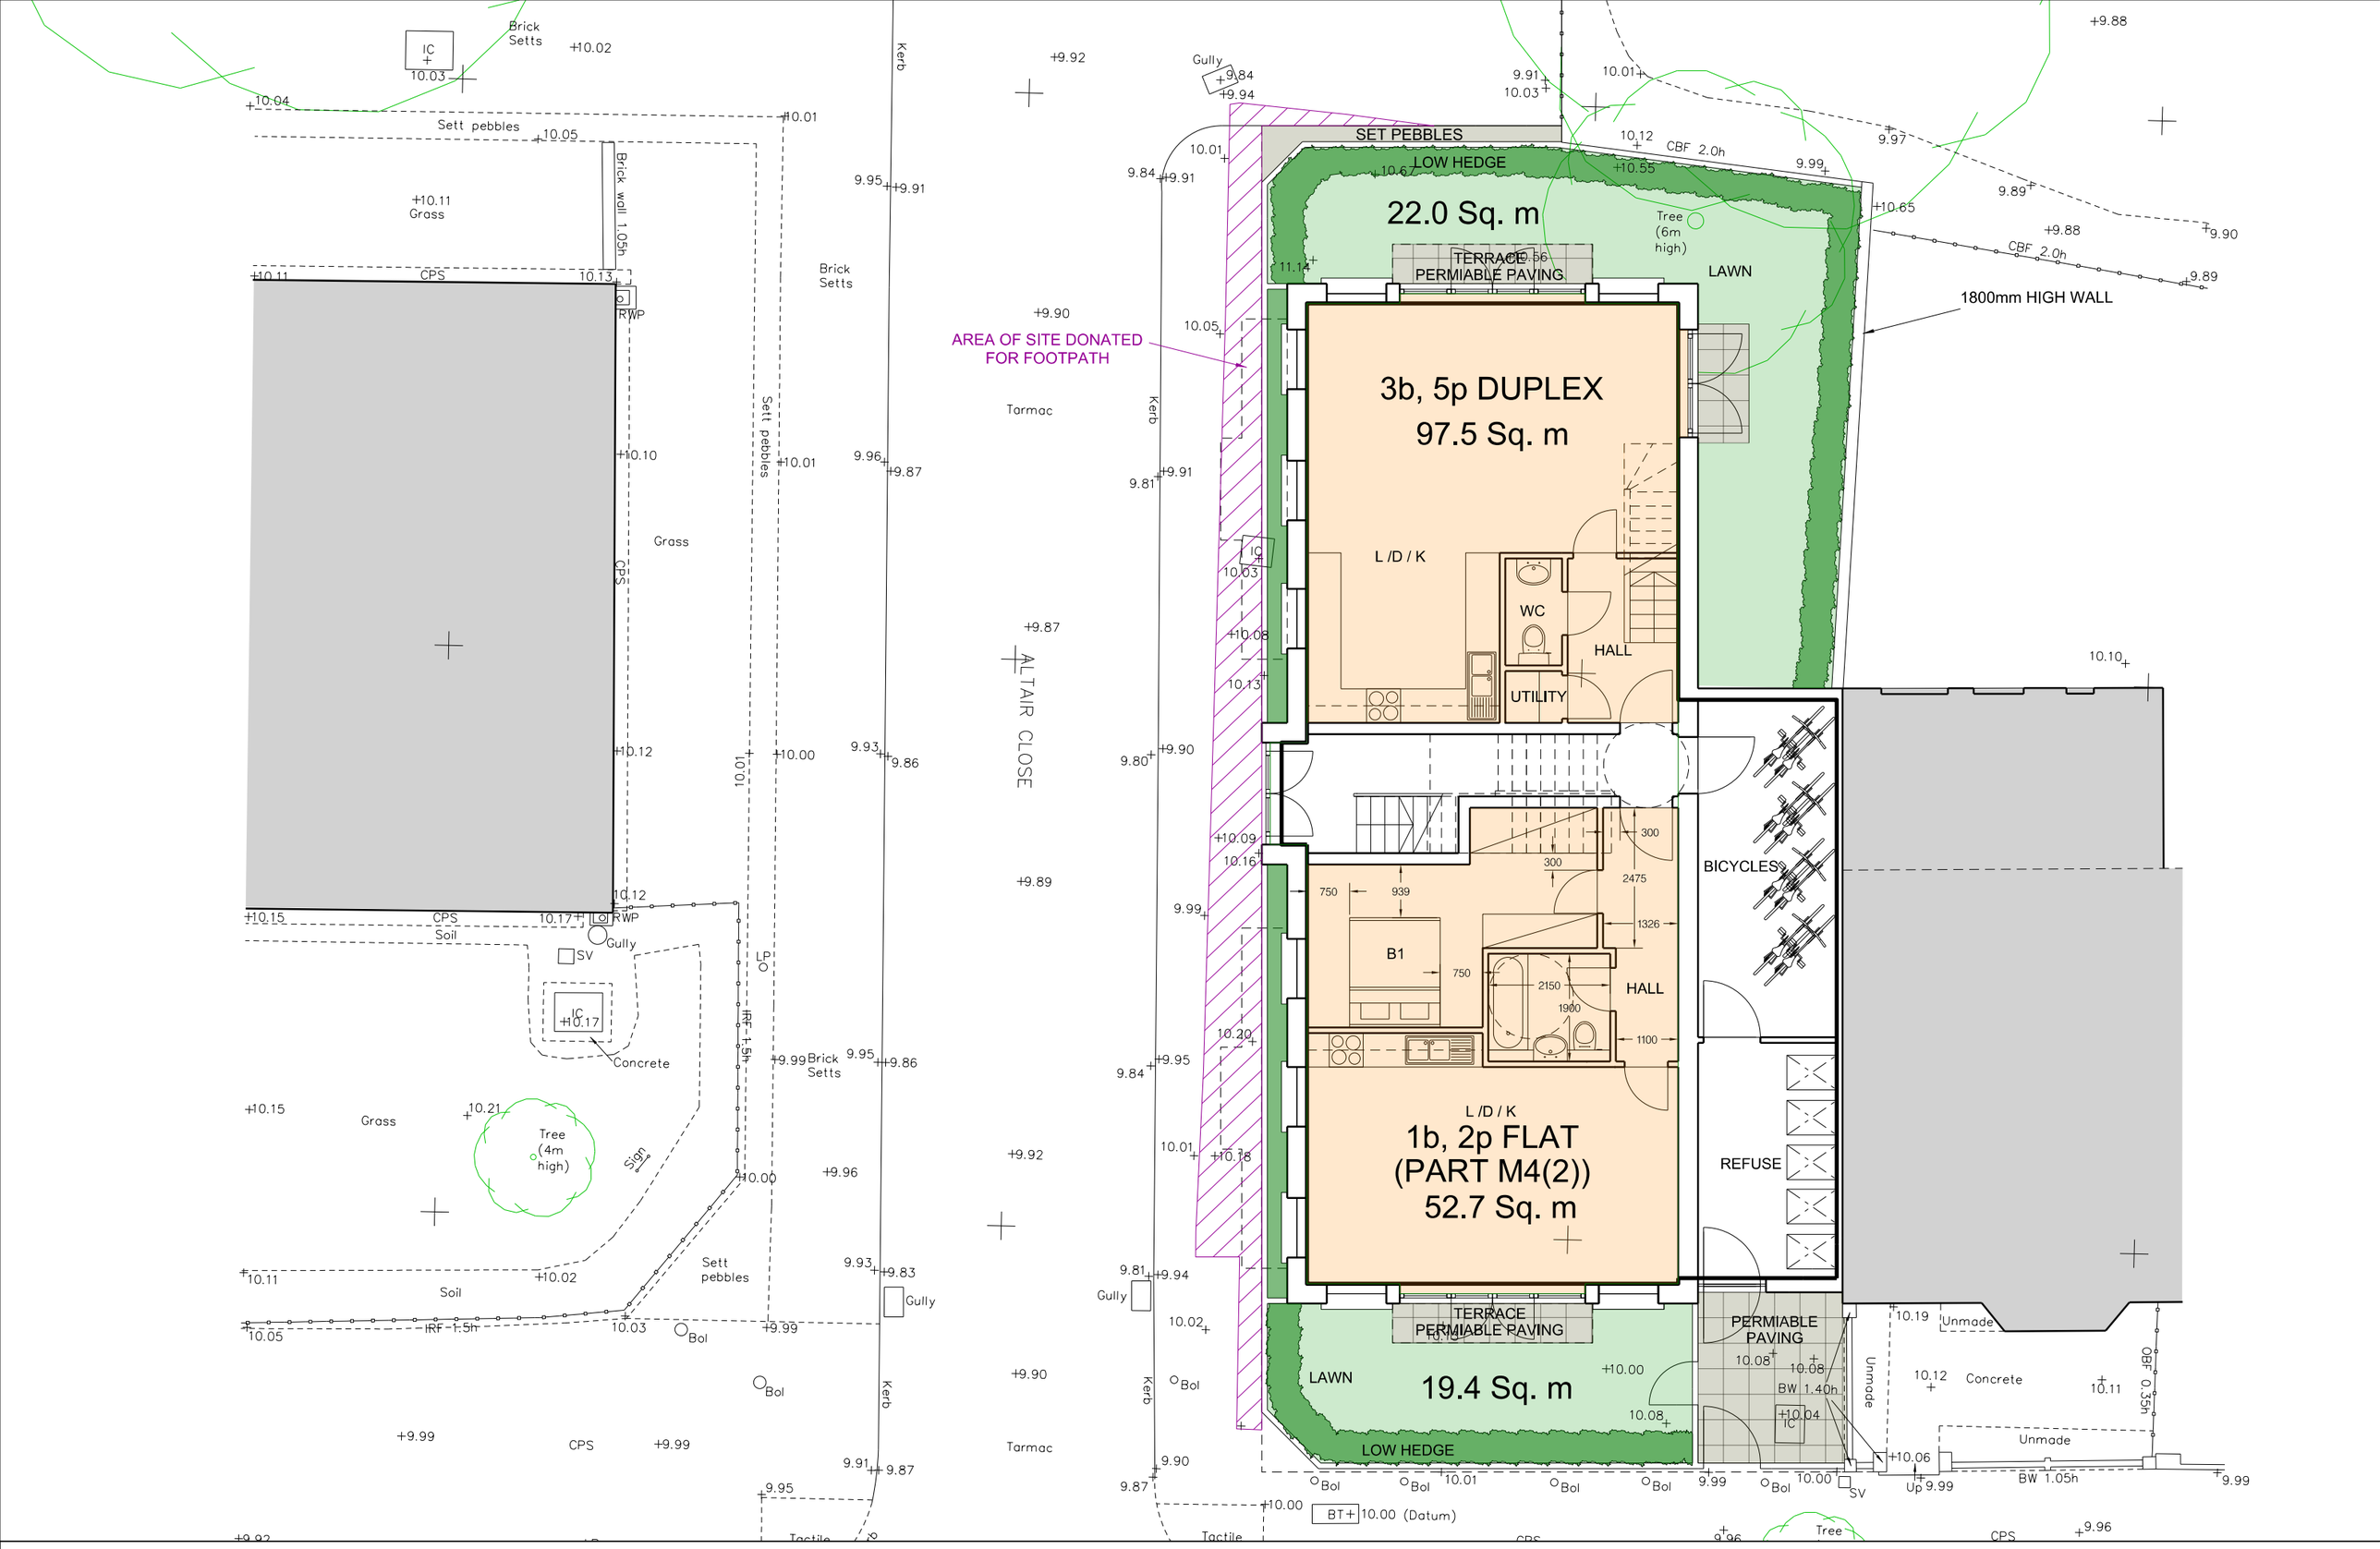

Willingale Associates

ARCHITECTS & DEVELOPMENT CONSULTANTS

CONTACT DETAILS:
56 Clerkenwell Road, London, EC1M 5PX
www.willingale.com
arch@willingale.com
T: 020-7490-5506

PROJECT:
7 BRANTWOOD ROAD, LONDON, N17

TITLE:
PROPOSED GROUND FLOOR PLAN

DRAWING NUMBER:
N17_7BW_CIL01 D

DATE:
09/01/2023

SCALE:
1:100 @ A3
1:50 @ A1

0m 1 m 2 m 3 m

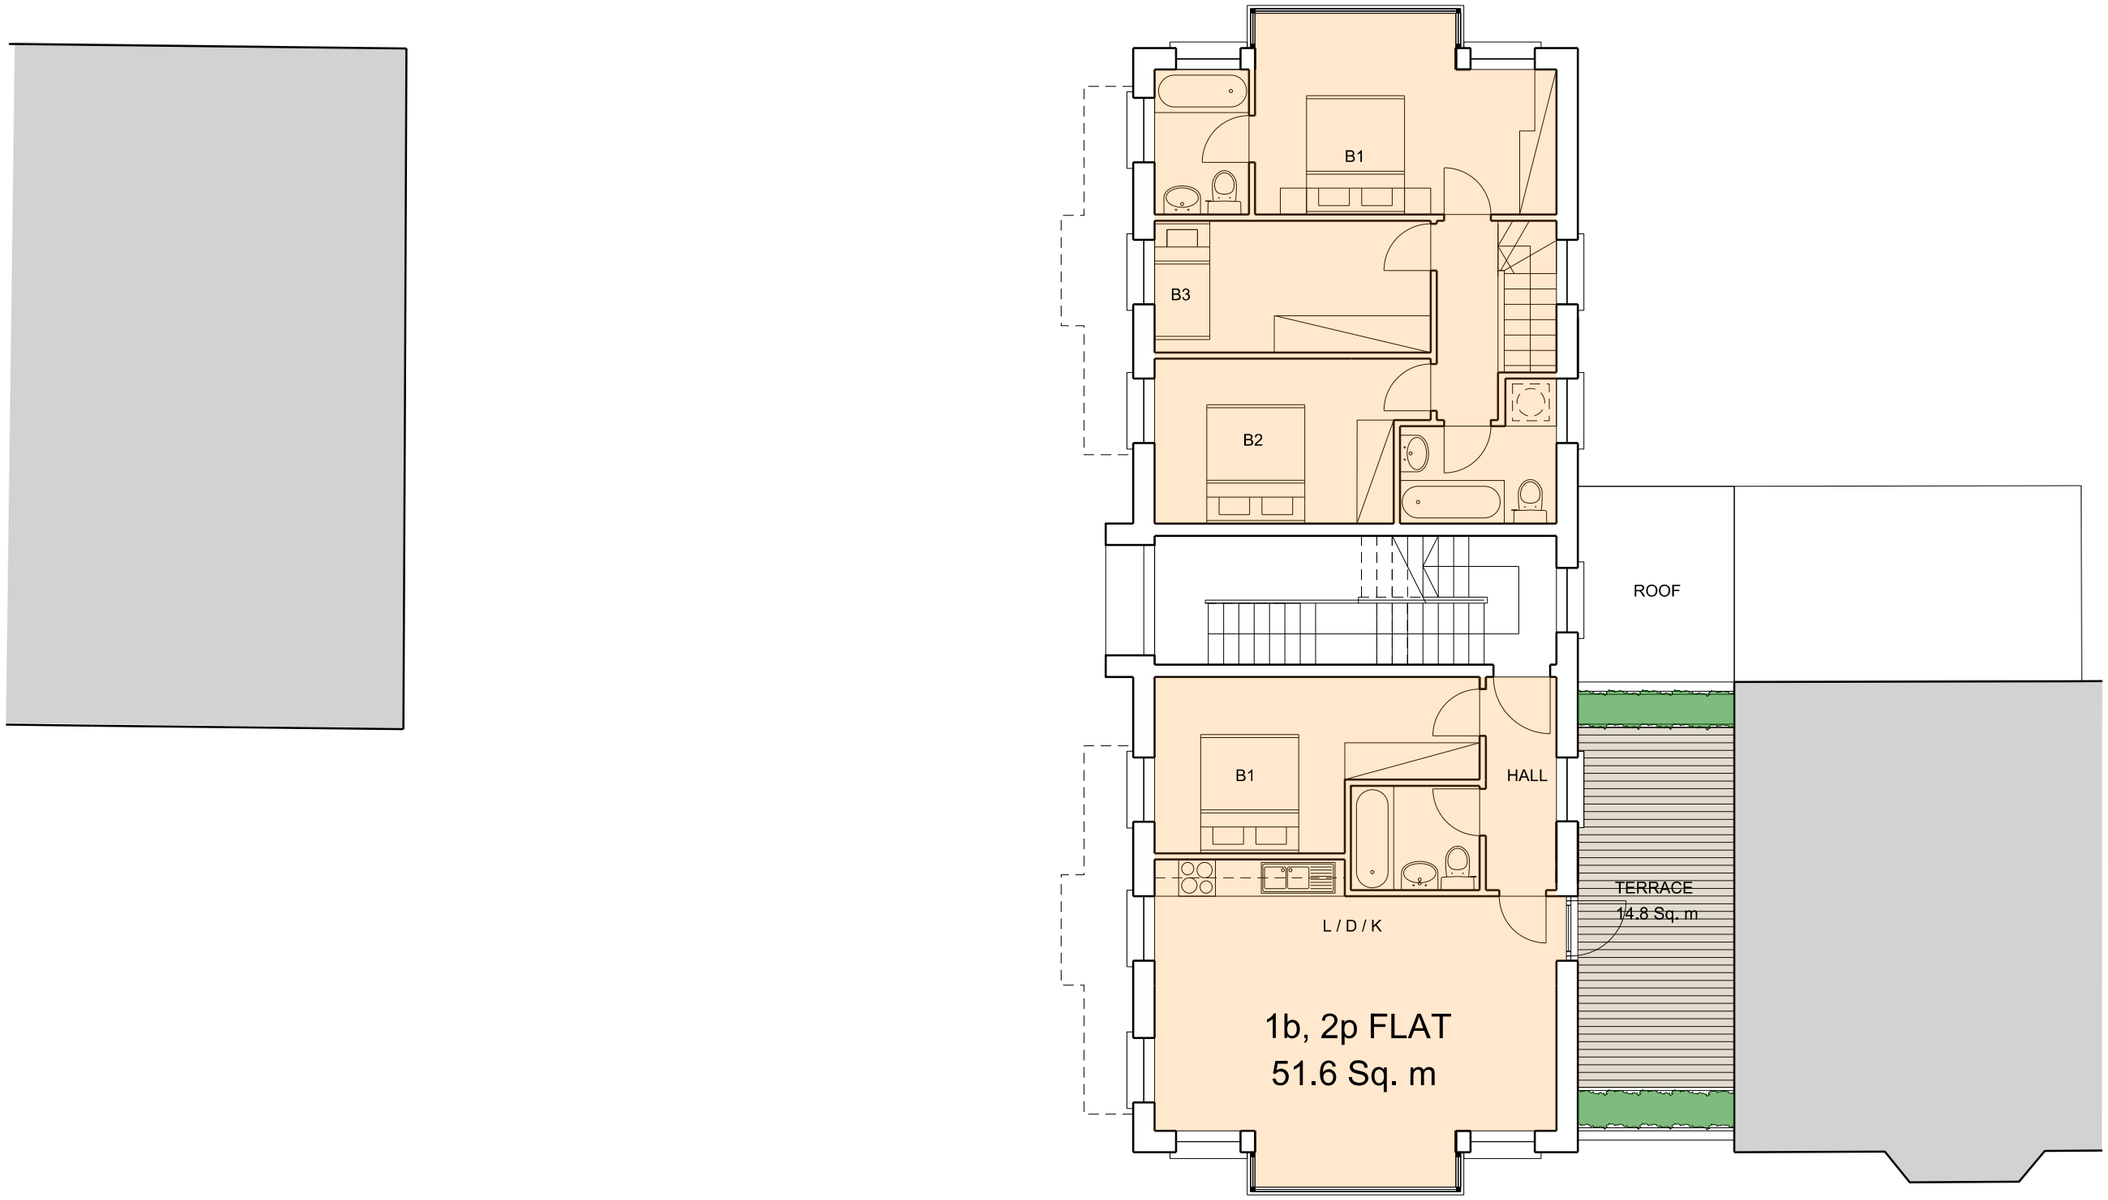

Willingale Associates

ARCHITECTS & DEVELOPMENT CONSULTANTS

CONTACT DETAILS:
56 Clerkenwell Road, London, EC1M 5PX
www.willingale.com
arch@willingale.com
T: 020-7490-5506

PROJECT:
7 BRANTWOOD ROAD, LONDON, N17

TITLE:
PROPOSED FIRST FLOOR PLAN

DRAWING NUMBER:
N17_7BW_CIL02 D

DATE:
09/01/2023

SCALE:
1:100 @ A3
1:50 @ A1

0m 1 m 2 m 3 m

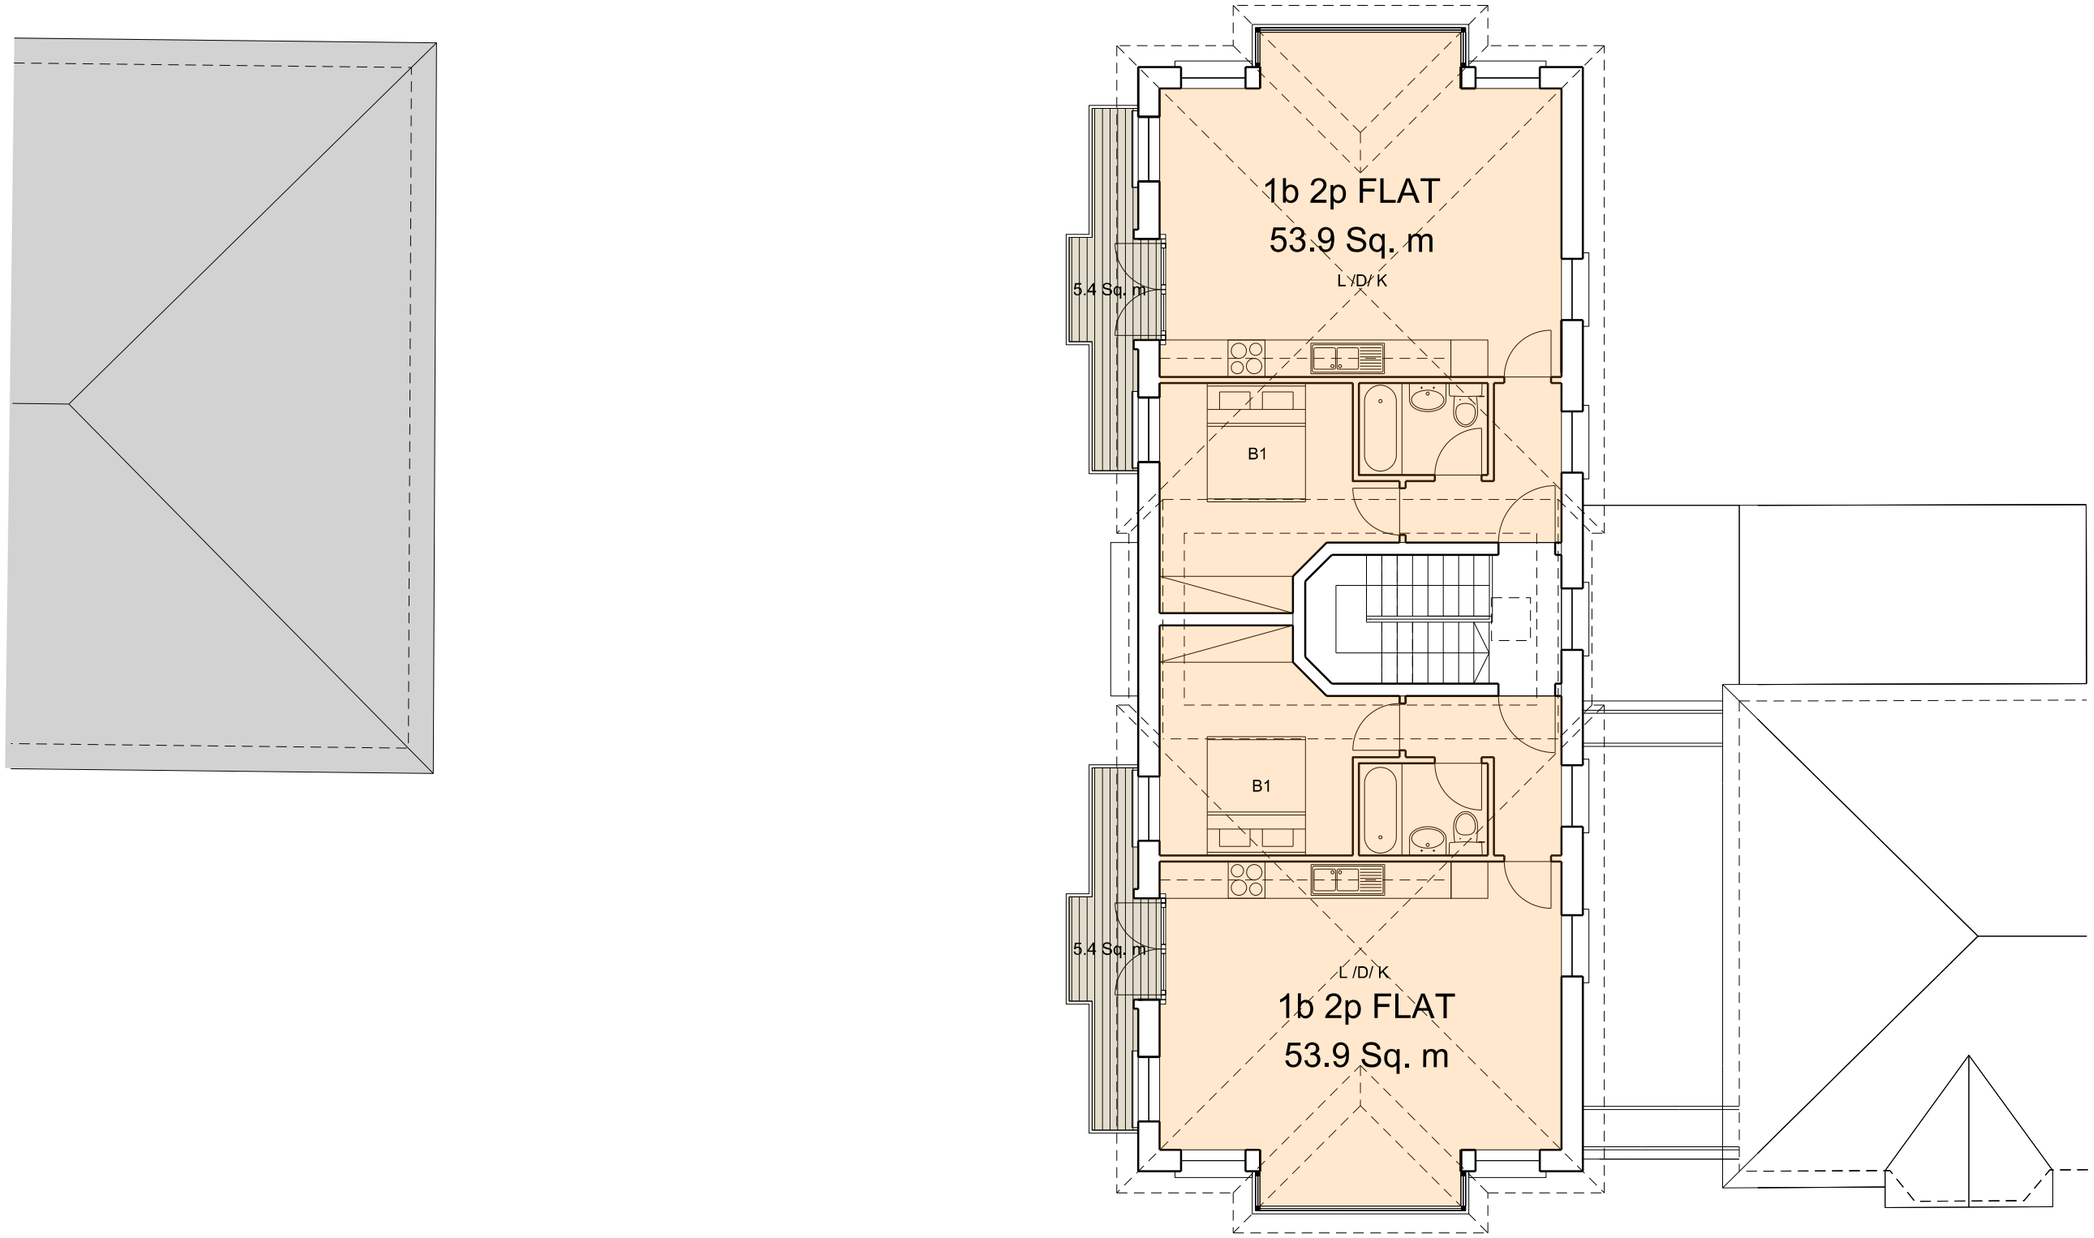

Willingale Associates

ARCHITECTS & DEVELOPMENT CONSULTANTS

CONTACT DETAILS:
56 Clerkenwell Road, London, EC1M 5PX
www.willingale.com
arch@willingale.com
T: 020-7490-5506

PROJECT:
7 BRANTWOOD ROAD, LONDON, N17

TITLE:
PROPOSED SECOND FLOOR PLAN

DRAWING NUMBER:
N17_7BW_CIL03 D

DATE:
09/01/2023

SCALE:
1:100 @ A3
1:50 @ A1

0m 1 m 2 m 3 m