



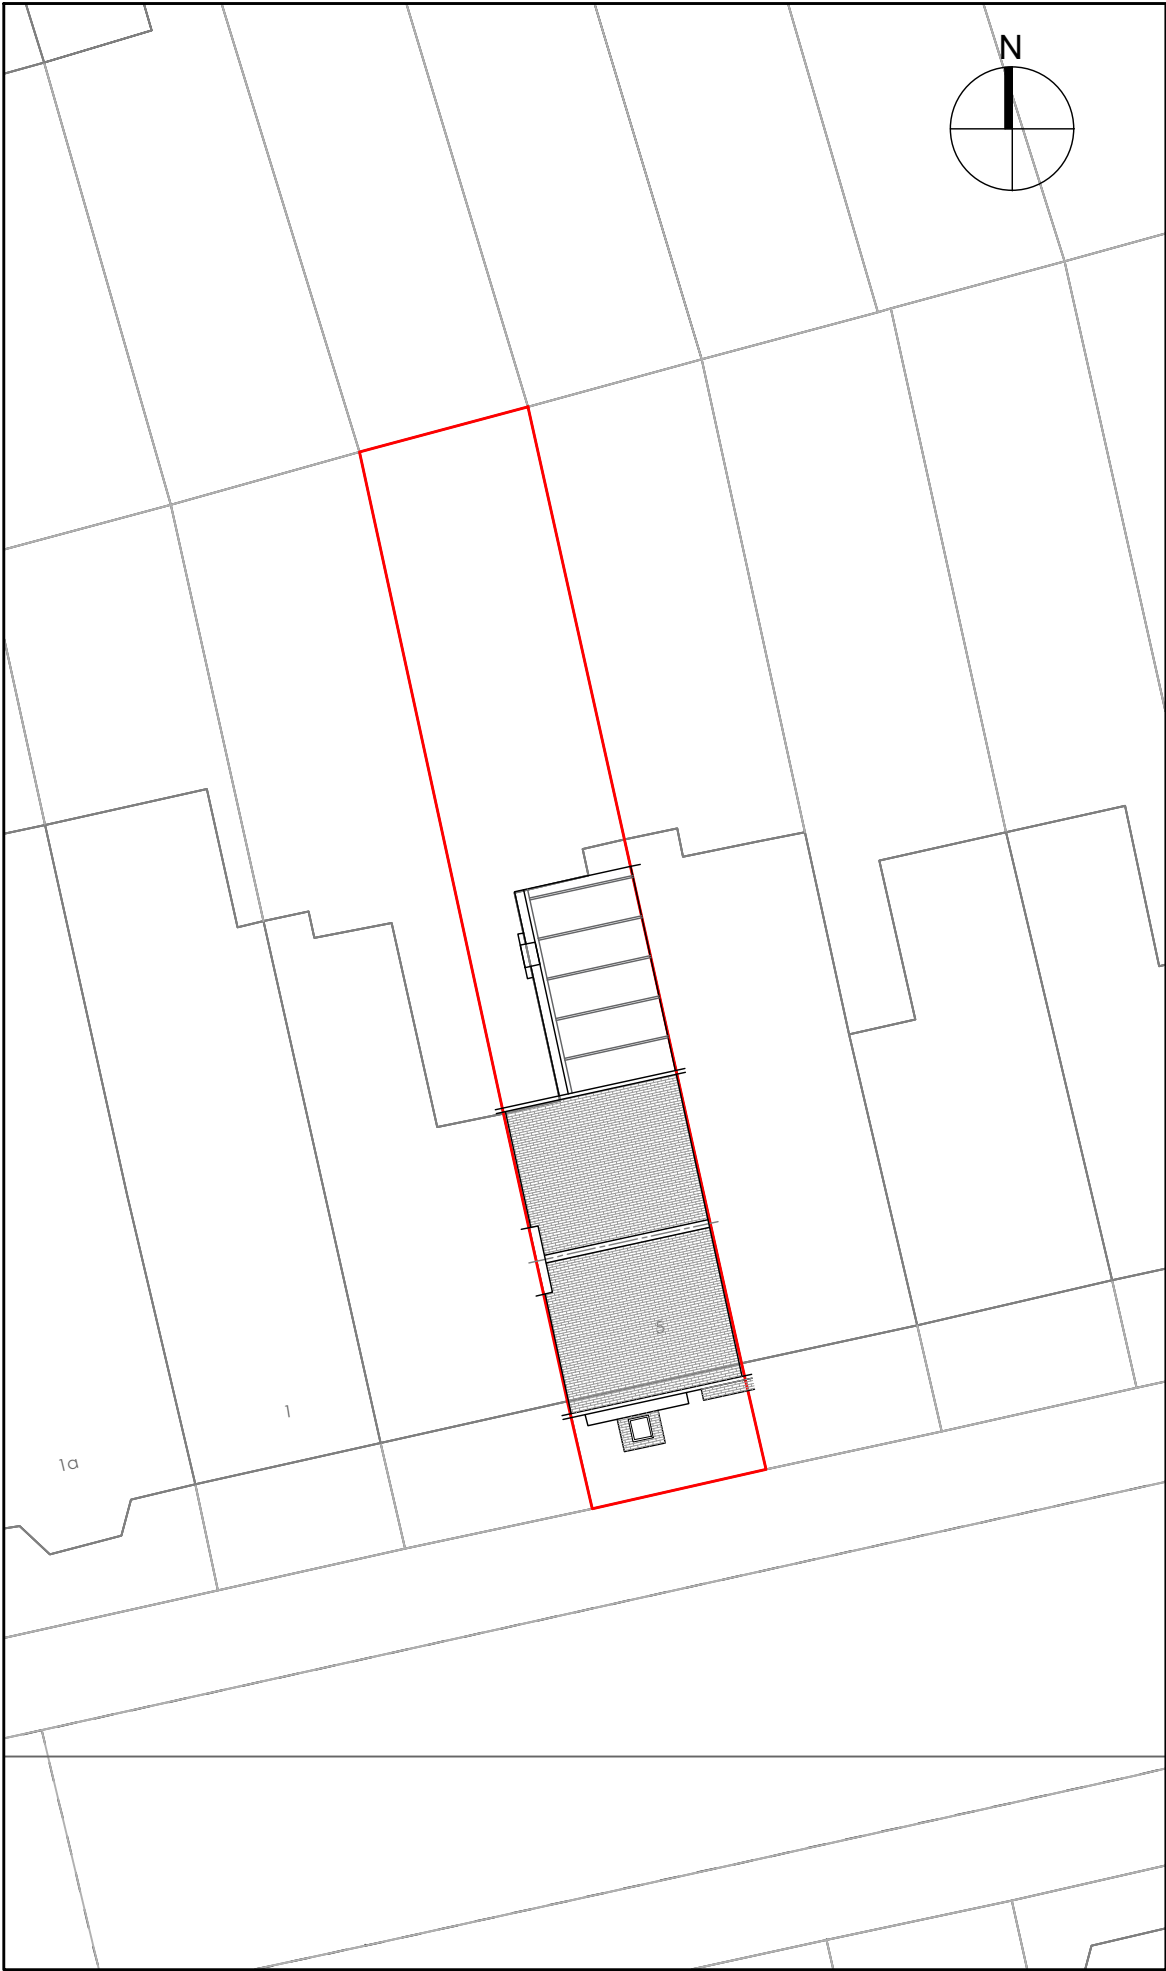

Existing Block Plan
Scale 1/200@A3

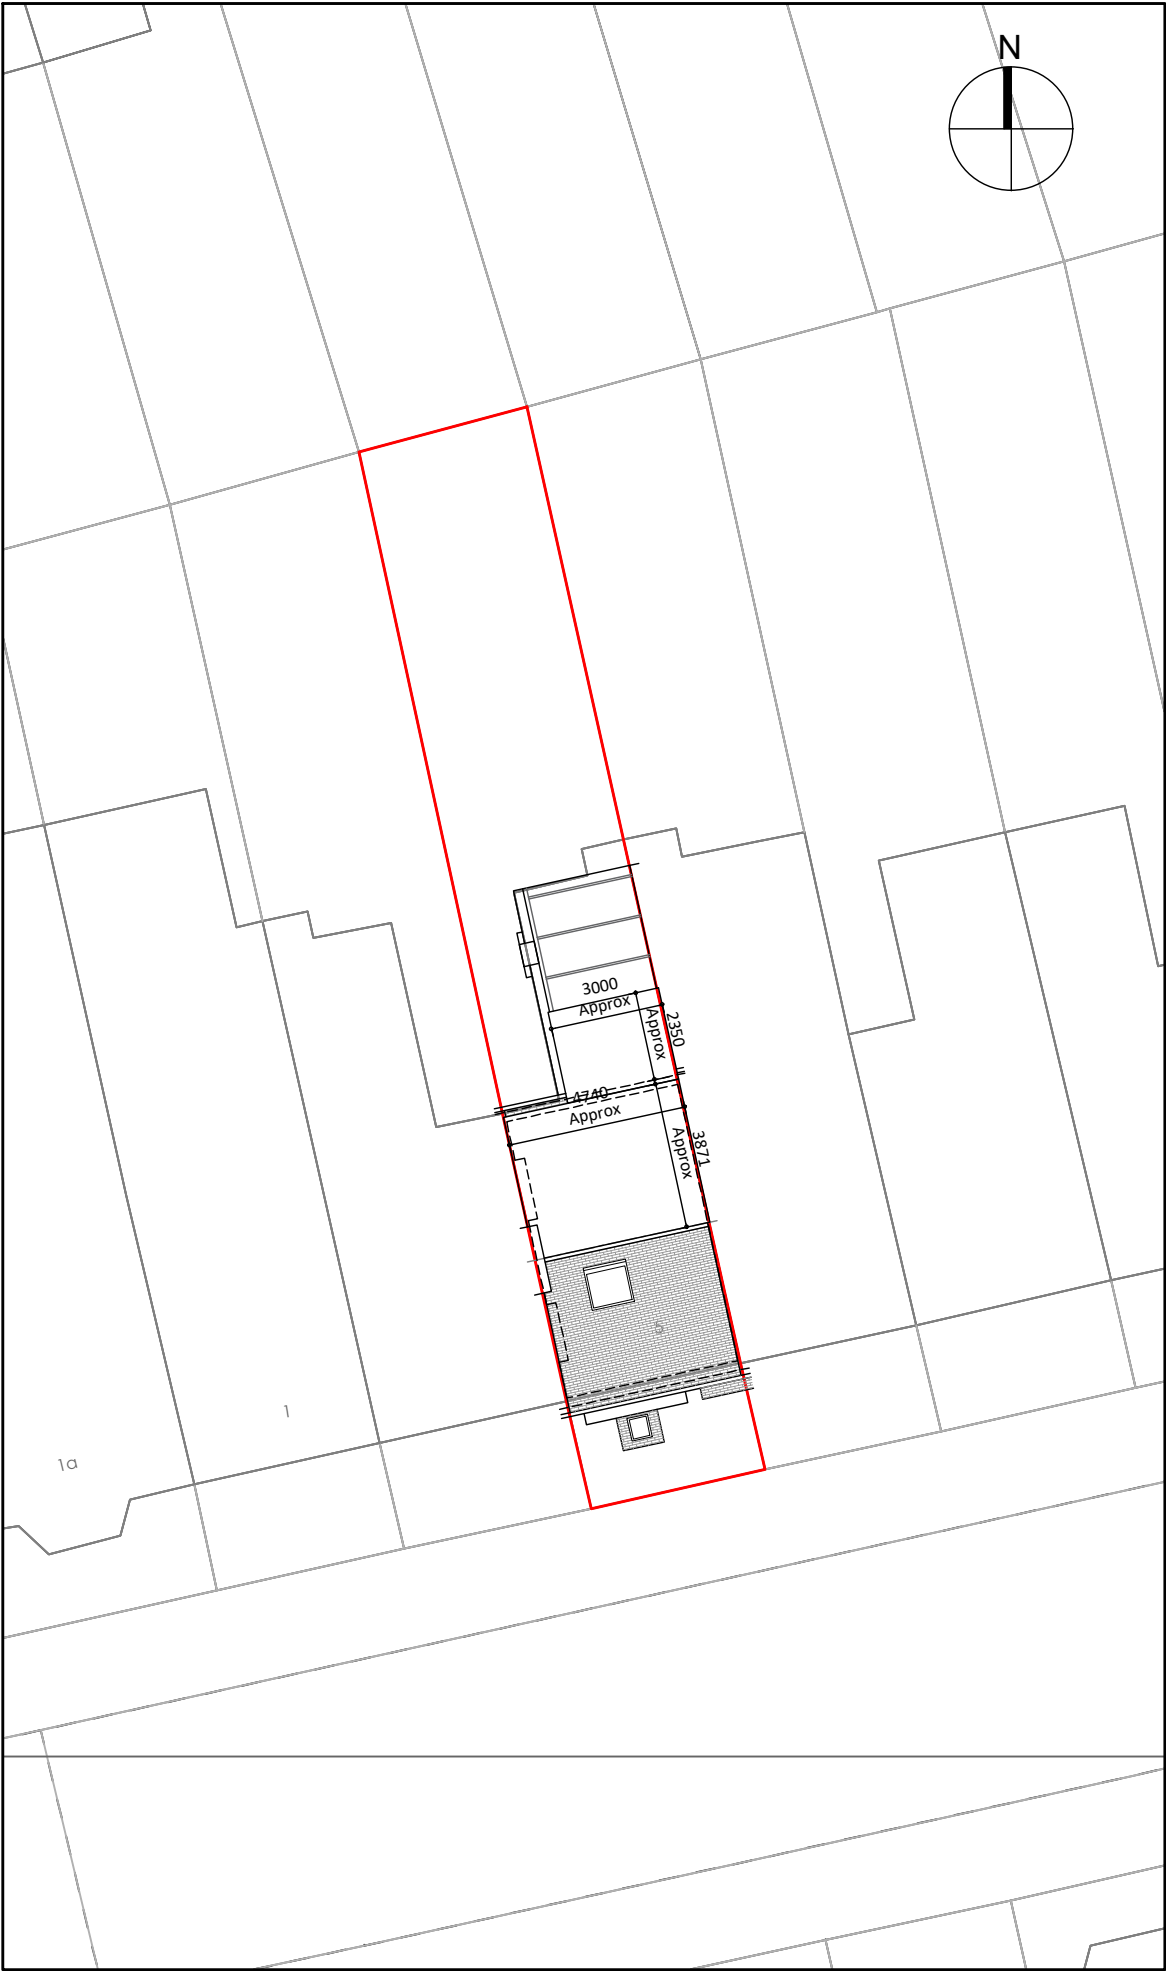

Proposed Block Plan
Scale 1/200@A3

- Notes:**
1. The General Contractor is responsible for the verification of all dimensions on site and shall inform the contract administrator of any discrepancies.
 2. Existing foundations, lintels and wall to be exposed if required by Building Control for assessment and upgrading if found inadequate.
 3. It is the home owners responsibility to obtain party wall, line of junction or notice of adjacent excavation agreements.

Drawings Approval:	
Name/Signature:	Date:

09.01.23	Client's amendments	A
04.01.23	Preliminary Drawings	Prelims
Date:	Description:	Rev.:

LoftCraft
London

tel.: 0203 916 5305
website: www.loftcraft-london.co.uk

Project:
5 Beresford Road, London, N8 0AL Loft conversion with L-shaped dormer
Client:
Kieron Brown

Drawing Title:	Drawing No:
Block Plan	M.02
Drawn by: SK	
Scale: 1:1200 @ A3	

