


6 5 2 1


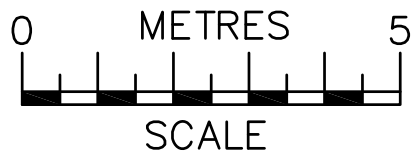


Original Garden

39.50sqm
25.08sqm
64.58sqm

Proposed Garden

7.92sqm
25.08sqm
33.00sqm

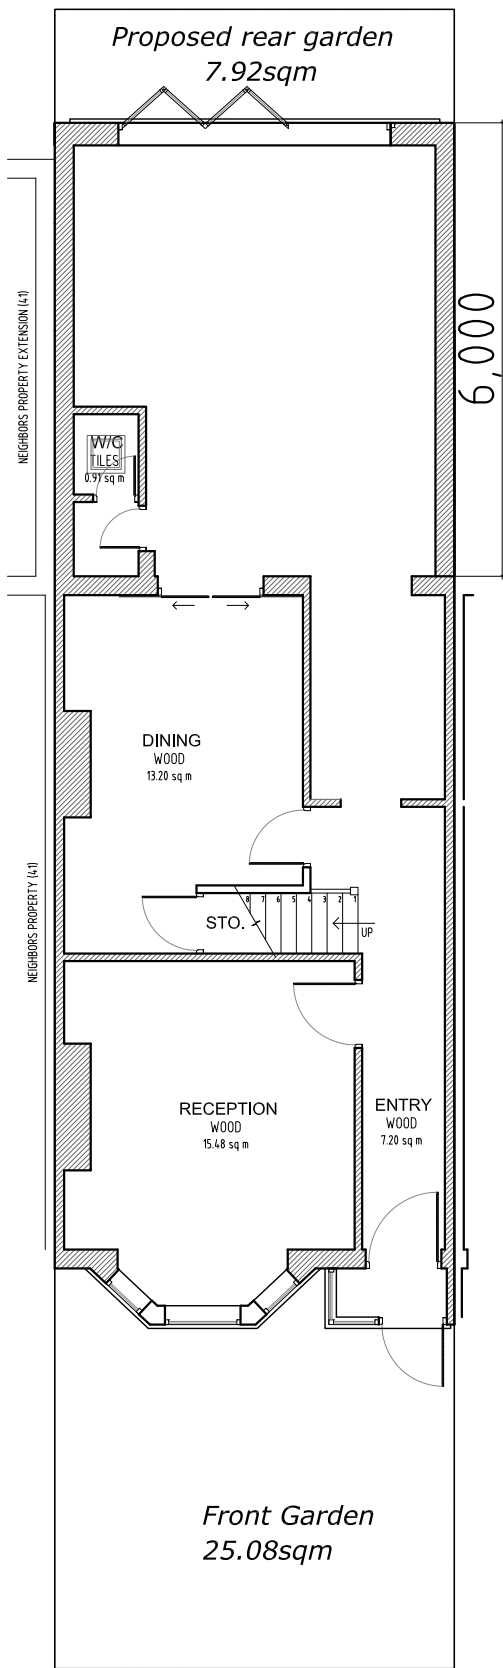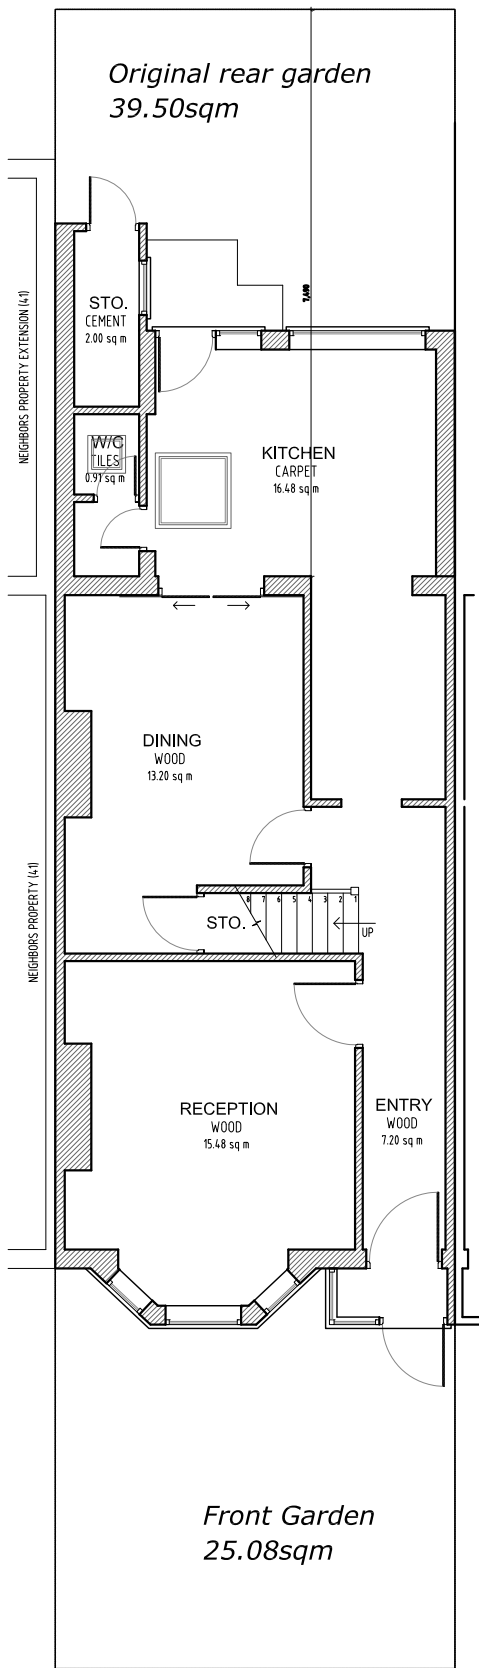

NOTES
The contractors are to check all the dimensions, levels, drain runs and general condition of the site before works commence.

All works are to be carried out in accordance with current Building Regulations, British Standards, Code of Practice and Local Authority Requirements.



Project:
43 Rostrevor Avenue,
London N15 6LA

Title: EXISTING & PROPOSED
Ground Floor & Rear Extension

Date: 10.01.23 Scale: 1:100 @ A3

Dwg. No. RV.43.EX&PR.101 Rev: 0

6 5 2 1