
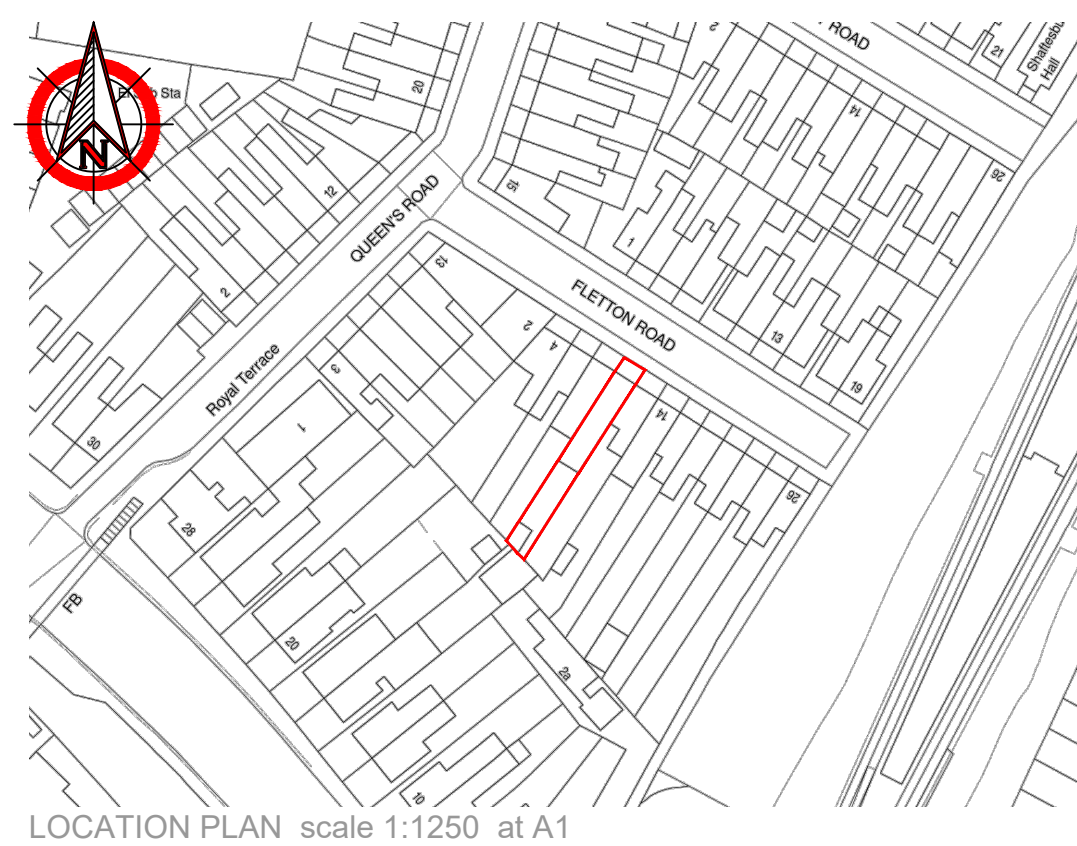
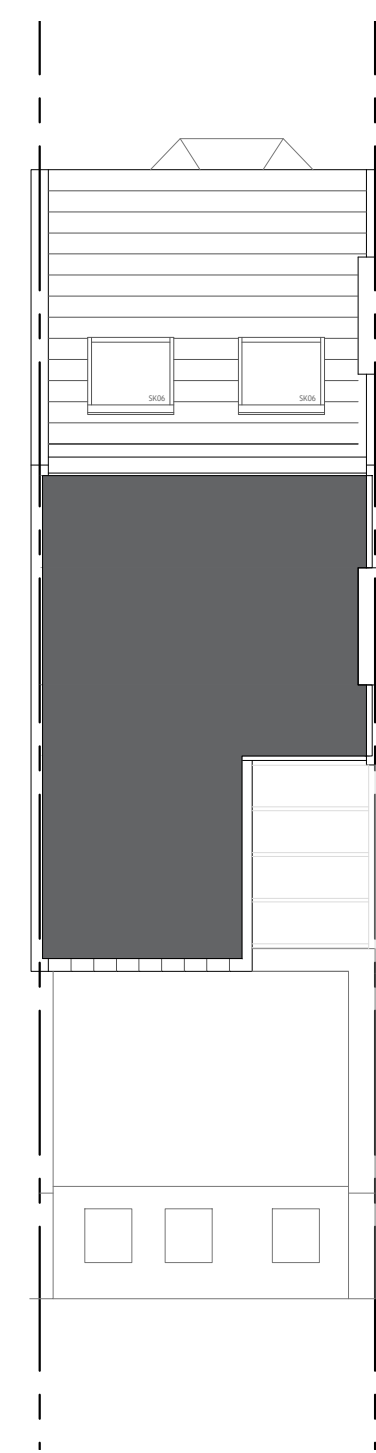
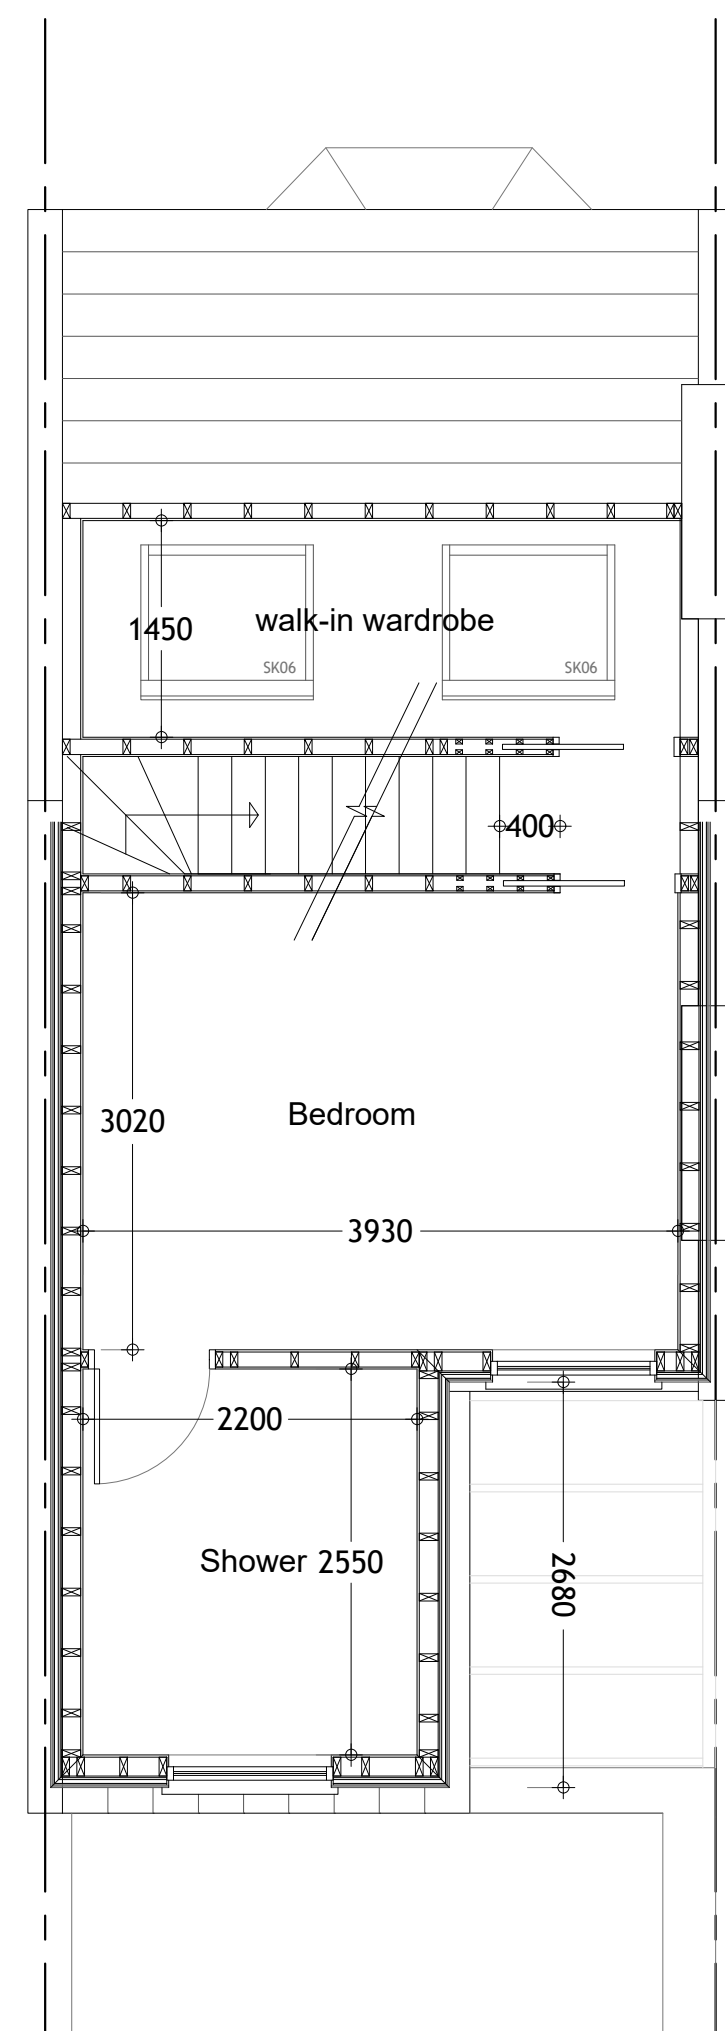
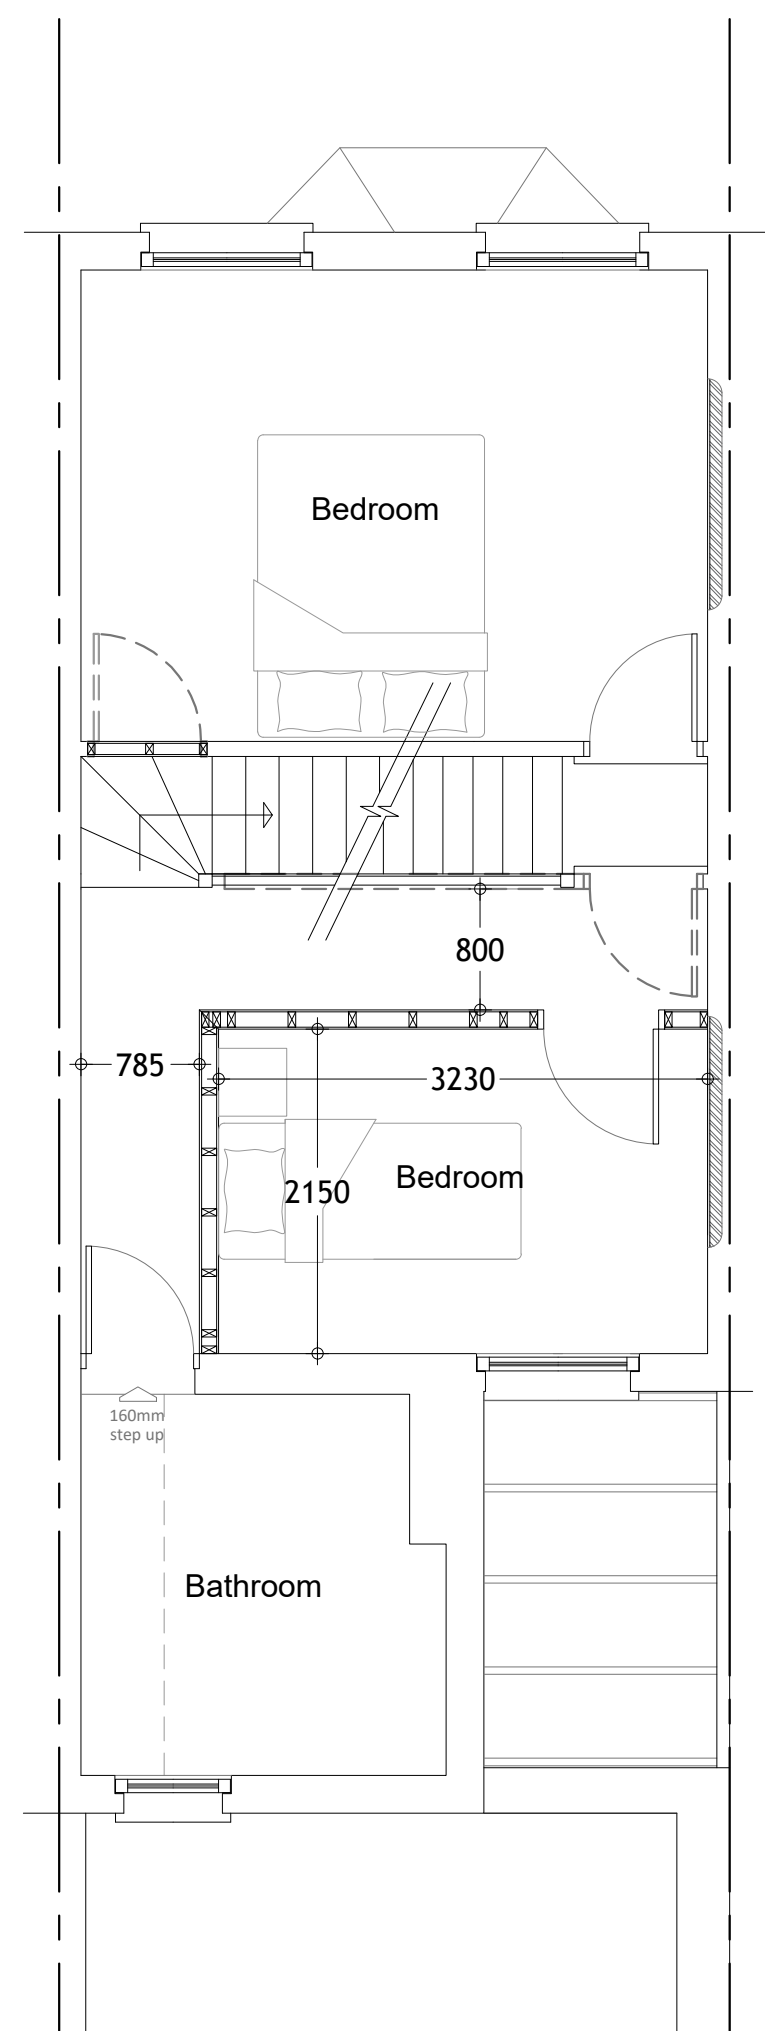
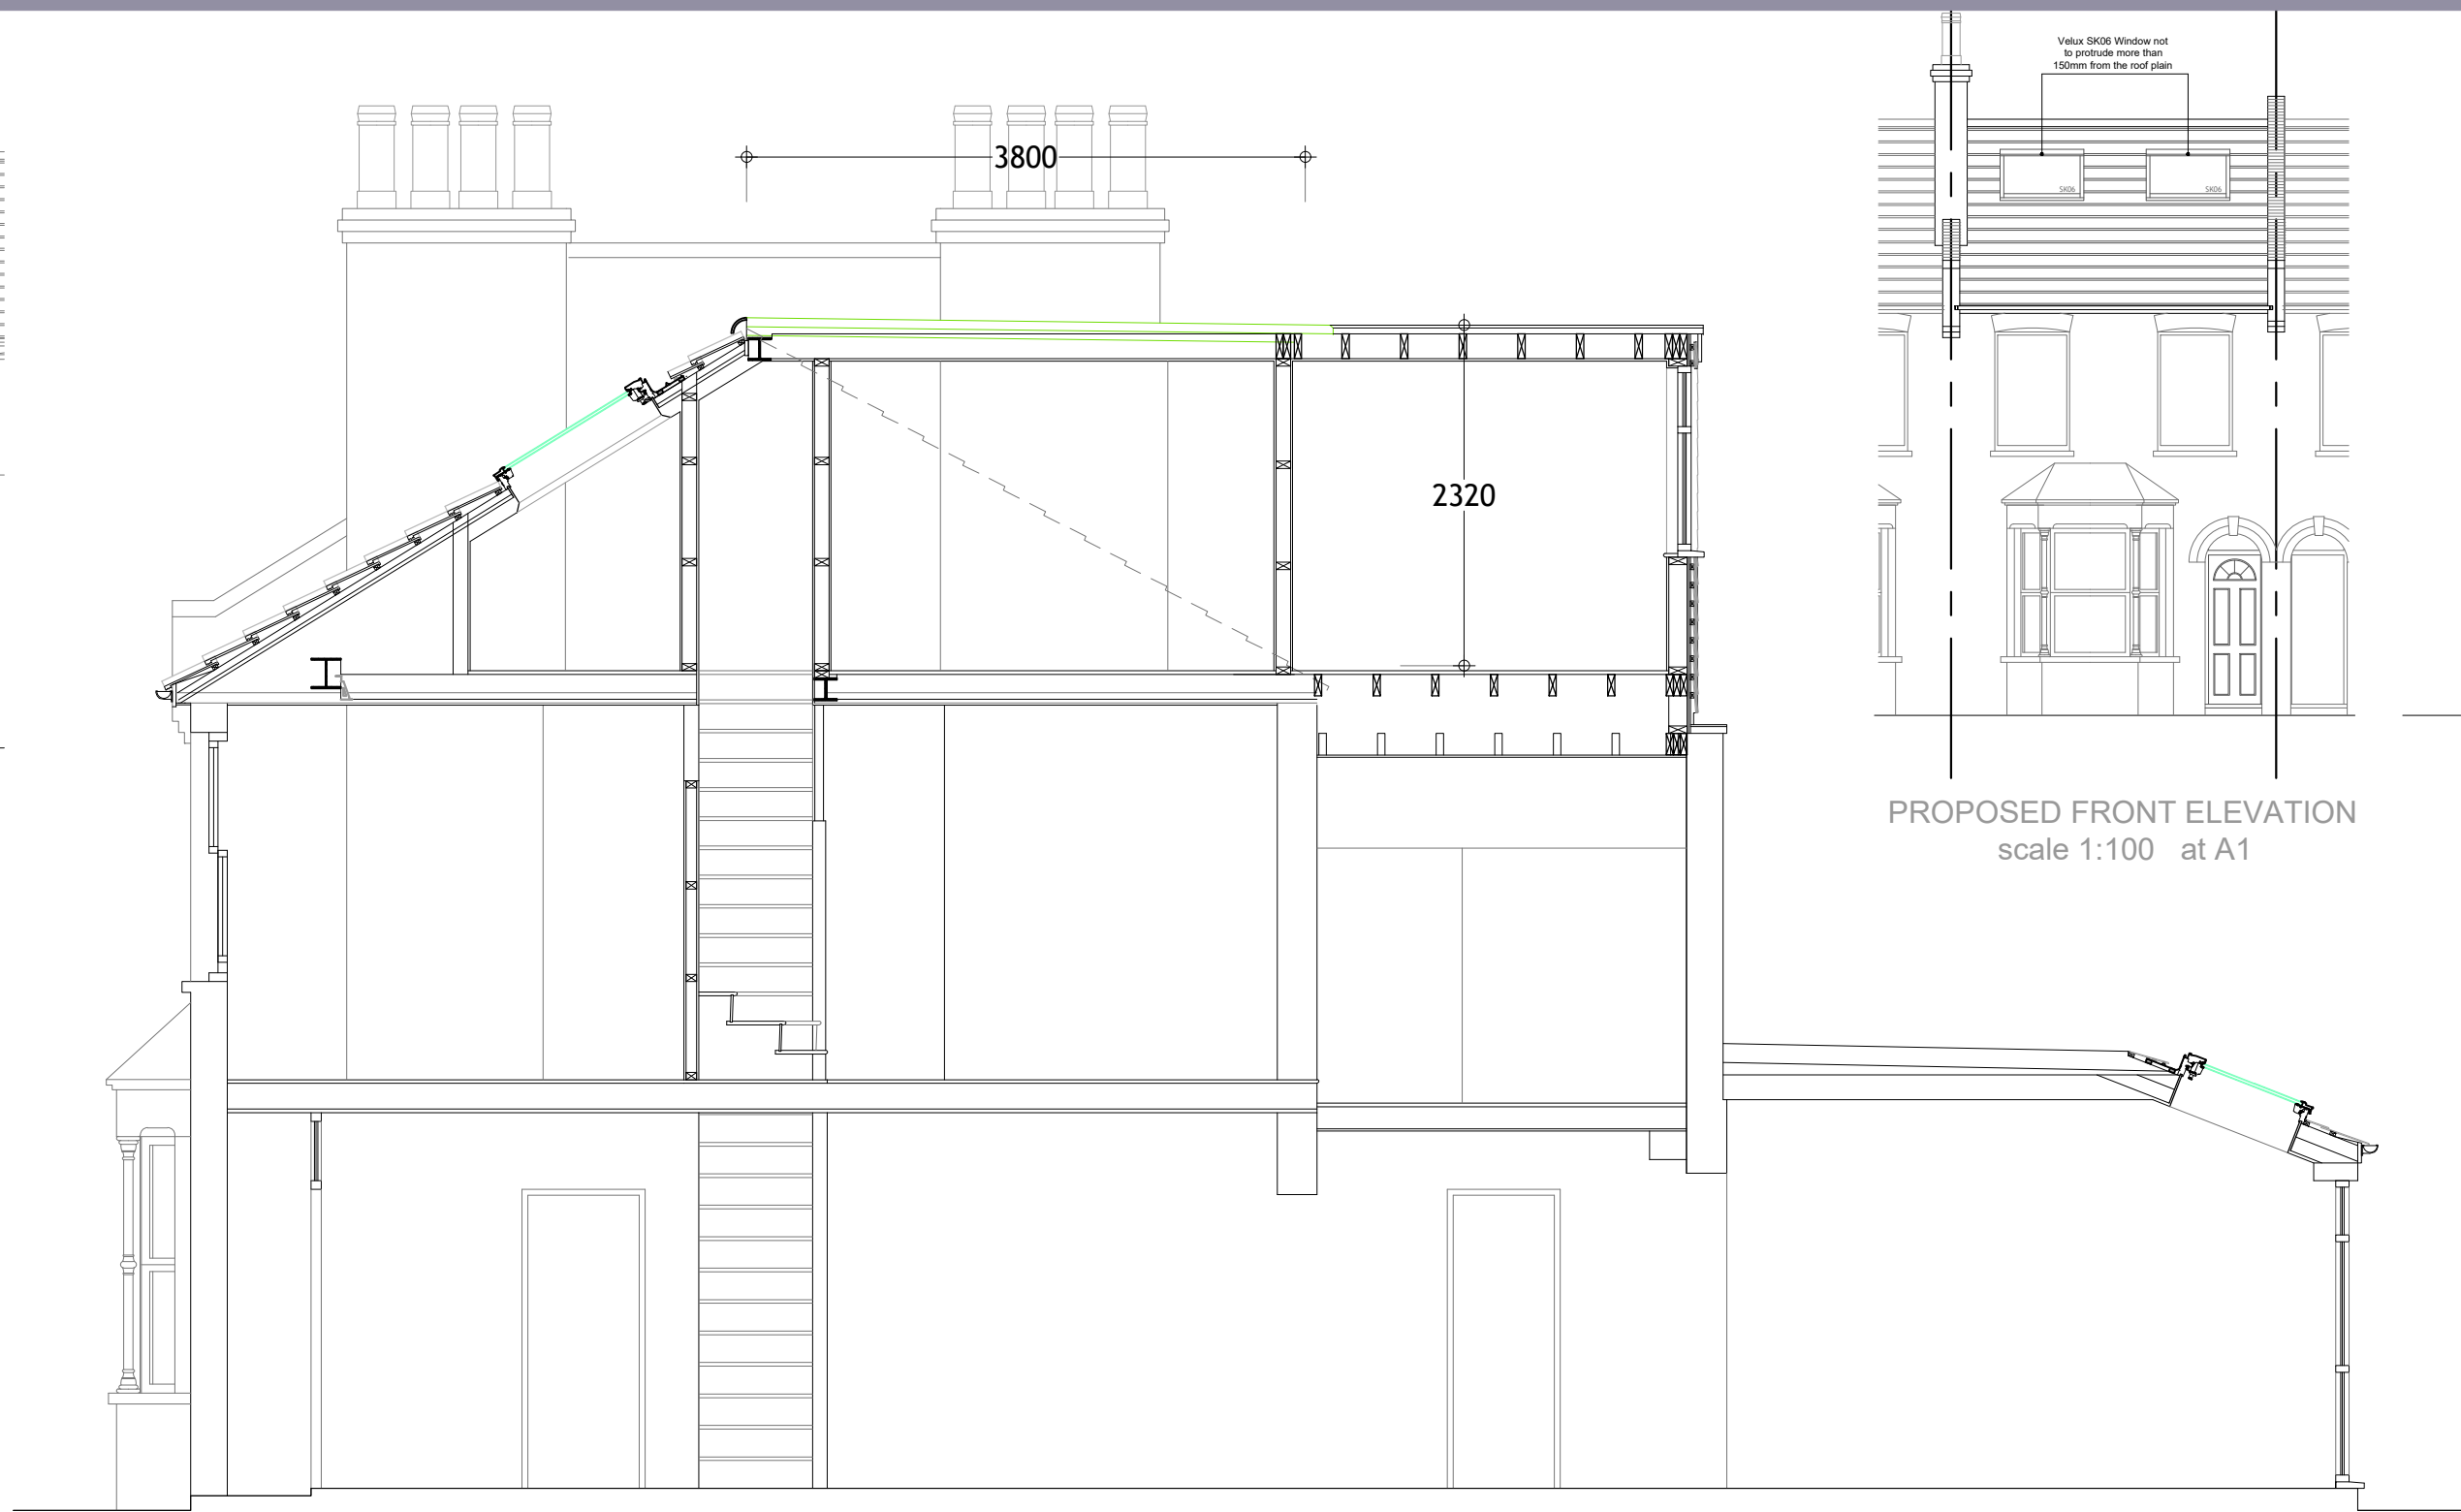
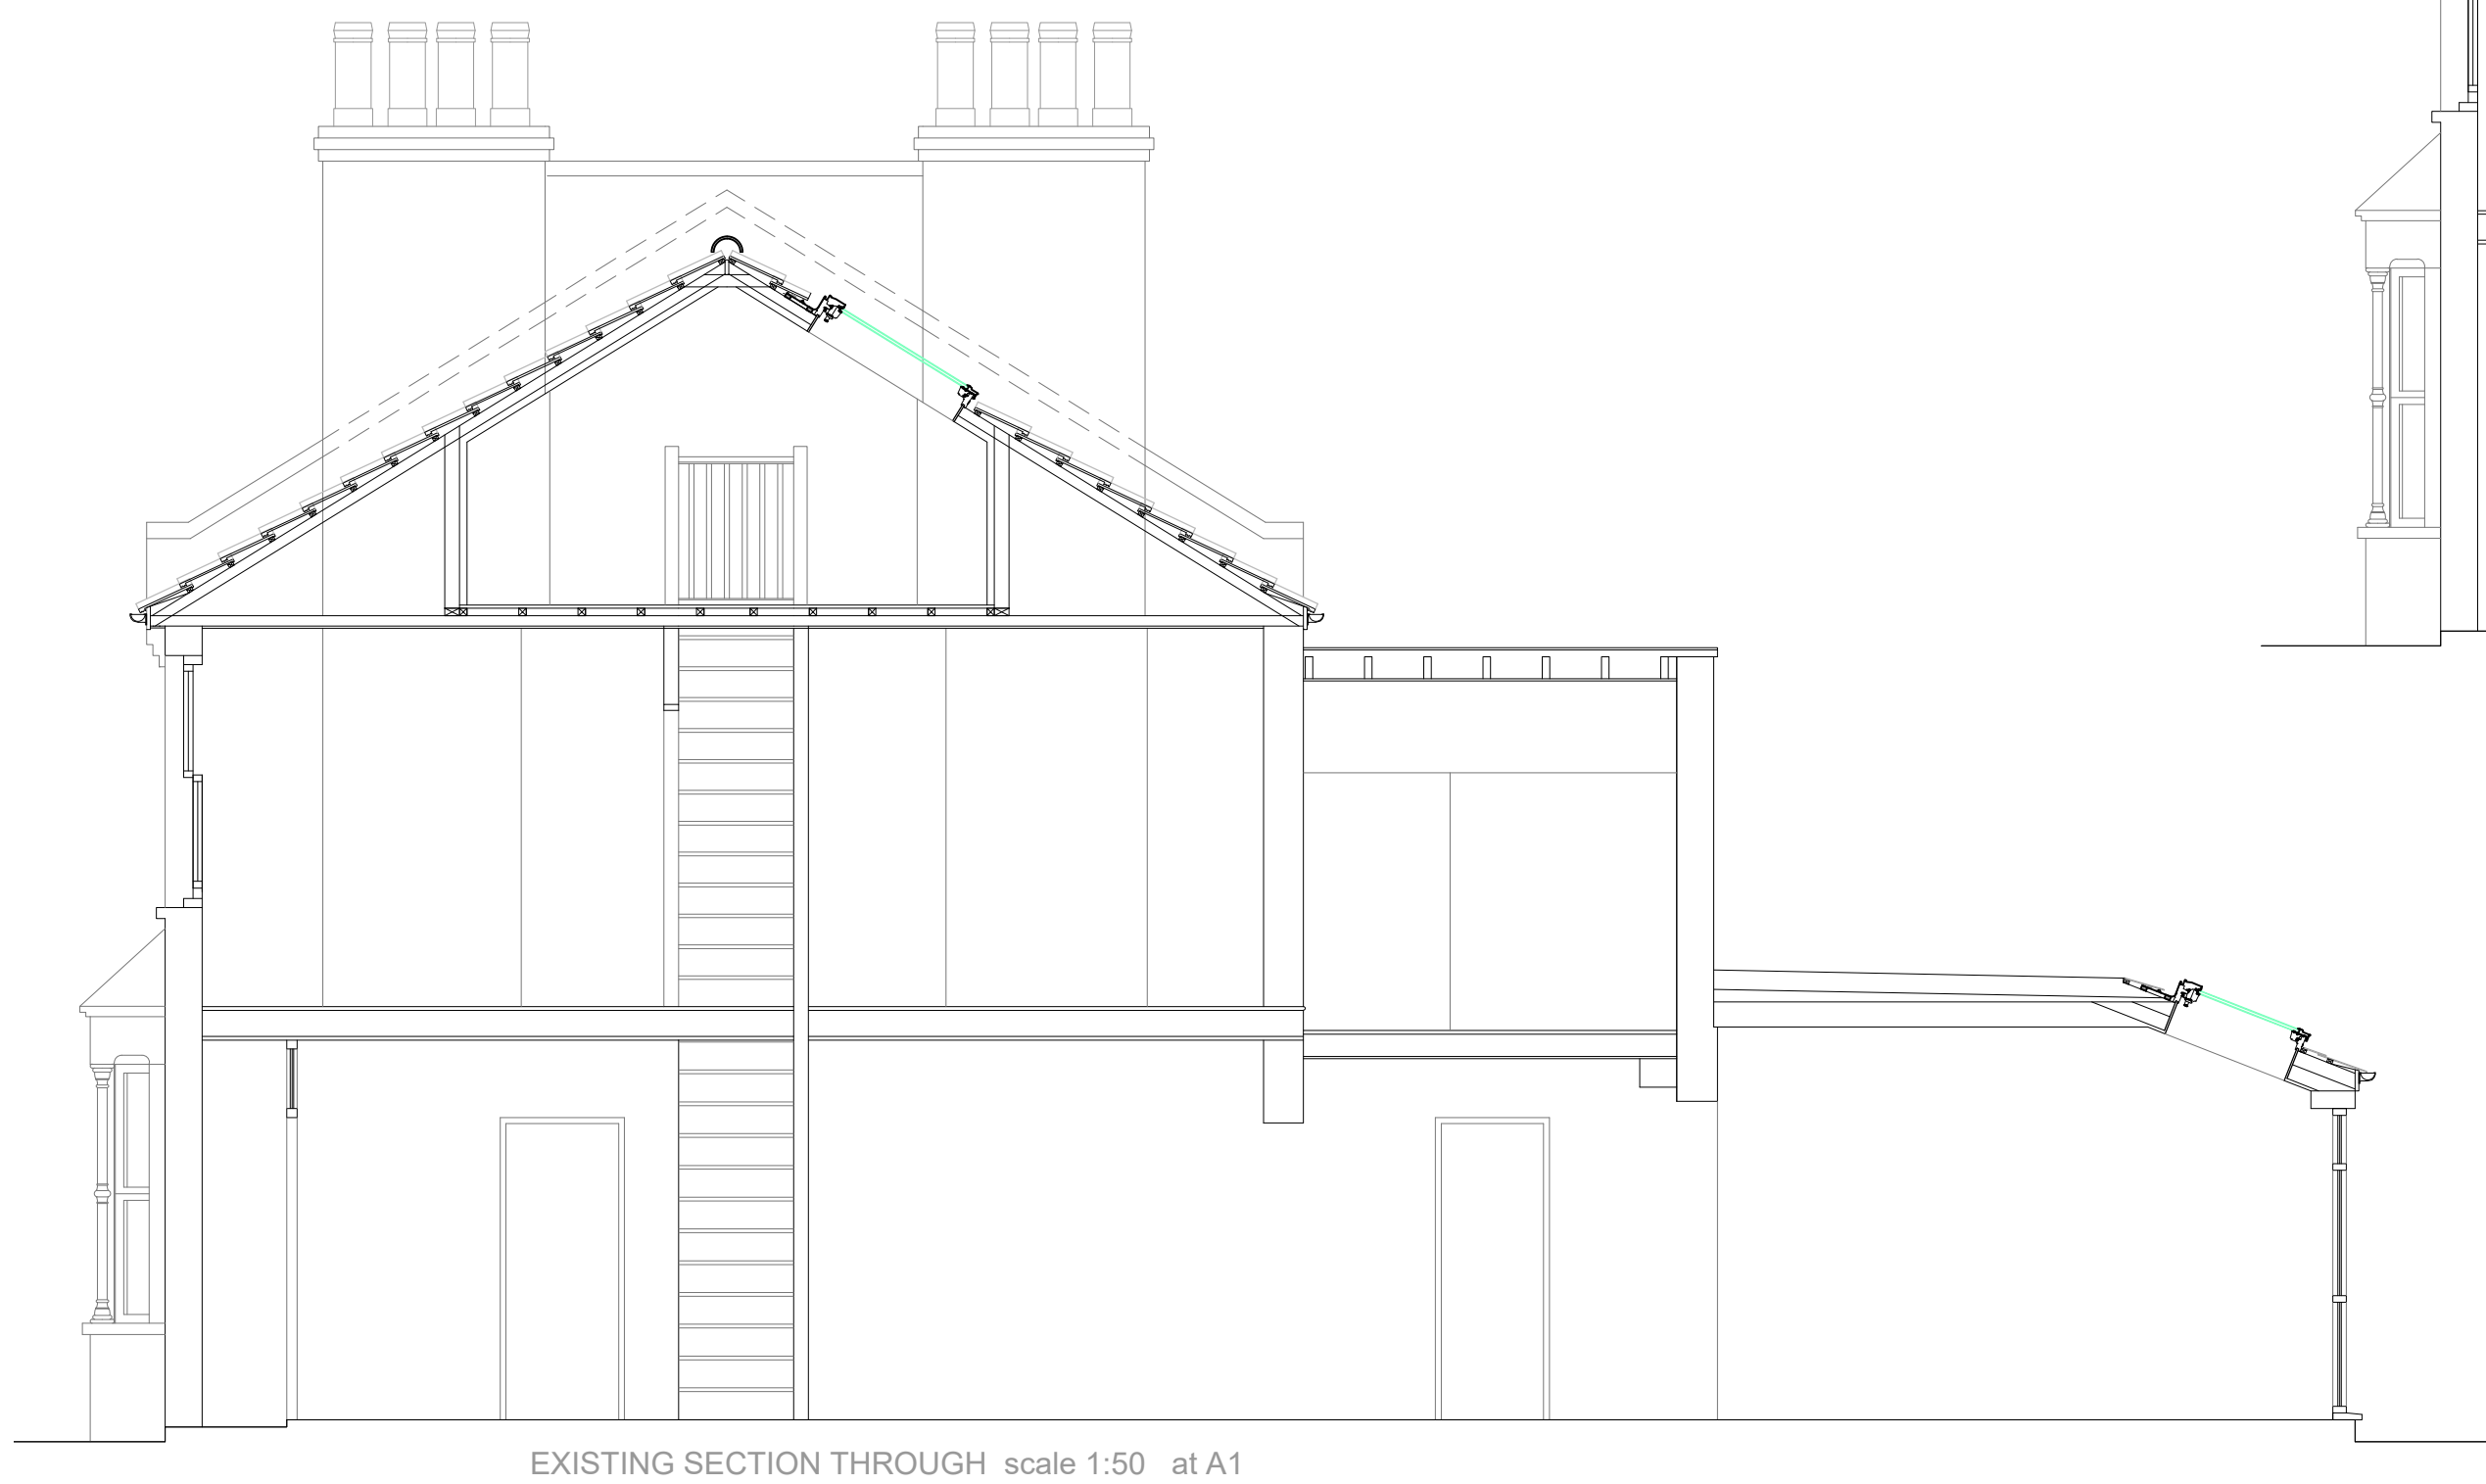


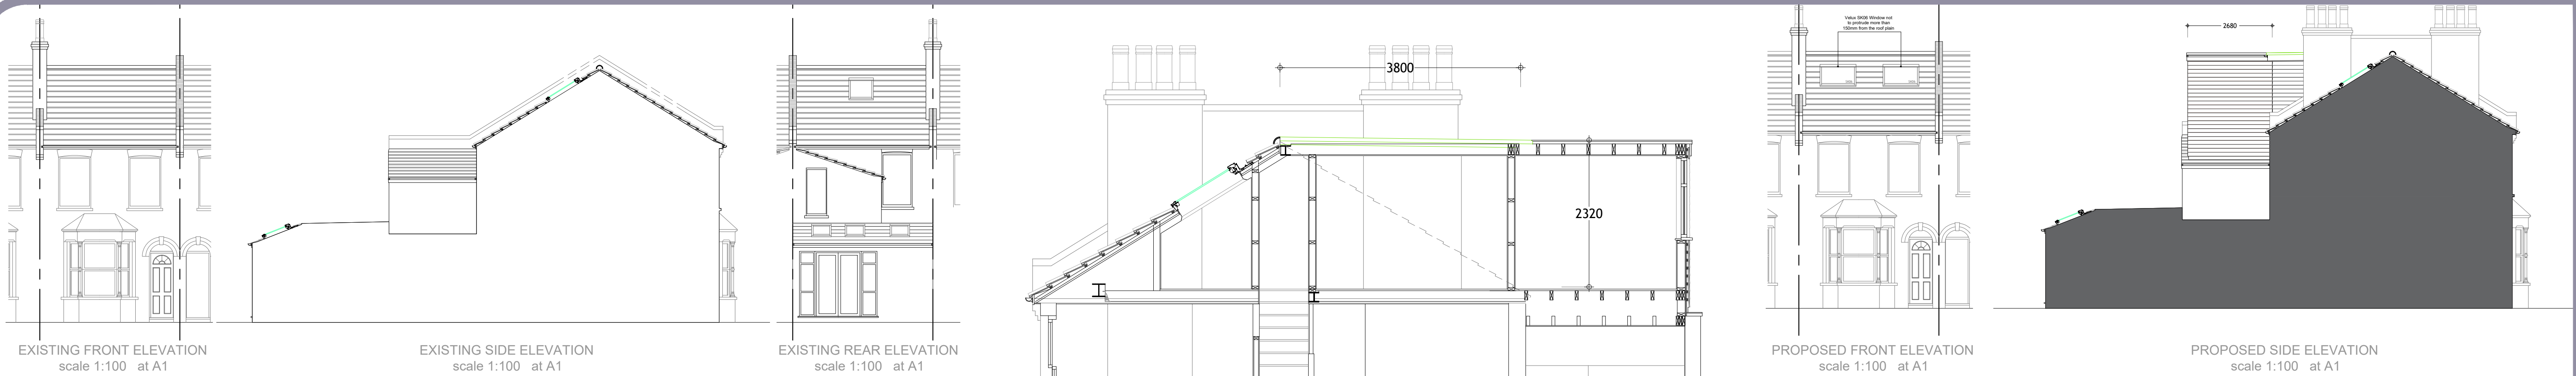

ADDITIONAL VOLUME CALCULATION


Main Dormer
 $3.80 \times 2.32 \times 4.36 = 19.22\text{m}^3$

Small Dormer
 $7.75 \text{ m}^2 \text{ (cross sectional area)} \times 2.68 = 20.77 \text{ m}^3$

Total Additional Volume
 $19.22 \text{ m}^3 + 20.77 \text{ m}^3 = 39.99 \text{ m}^3$

$39.99 \text{ m}^3 < 40.00 \text{ m}^3$

(small dormer)
cross sectional area
 7.75 m^2

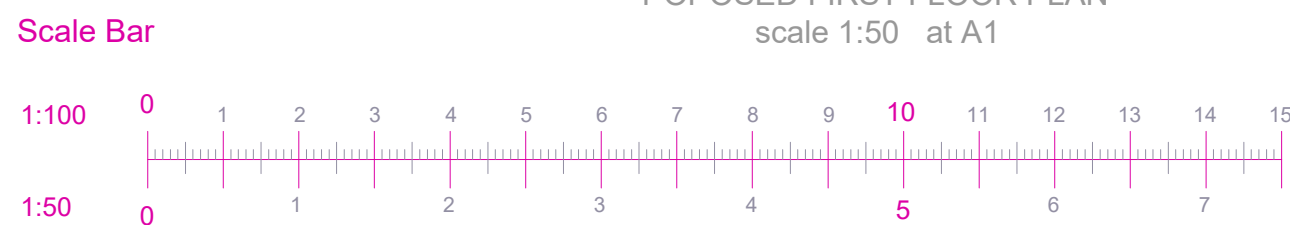

Address: 10 Fletton Road, Bounds Green, London N11 2QL	Proposal: Proposed L-shaped Loft Conversion including Rear Dormers and 2No. velux windows to front roof slope Drawing: Existing and Proposed Plans, Sections and Elevations	Scale: 1:50, 1:100 at A1	Date: December 2022
		Client: Dean Hart & Jen Cowen	Drawing Number: N11-2QL-10-01C

