



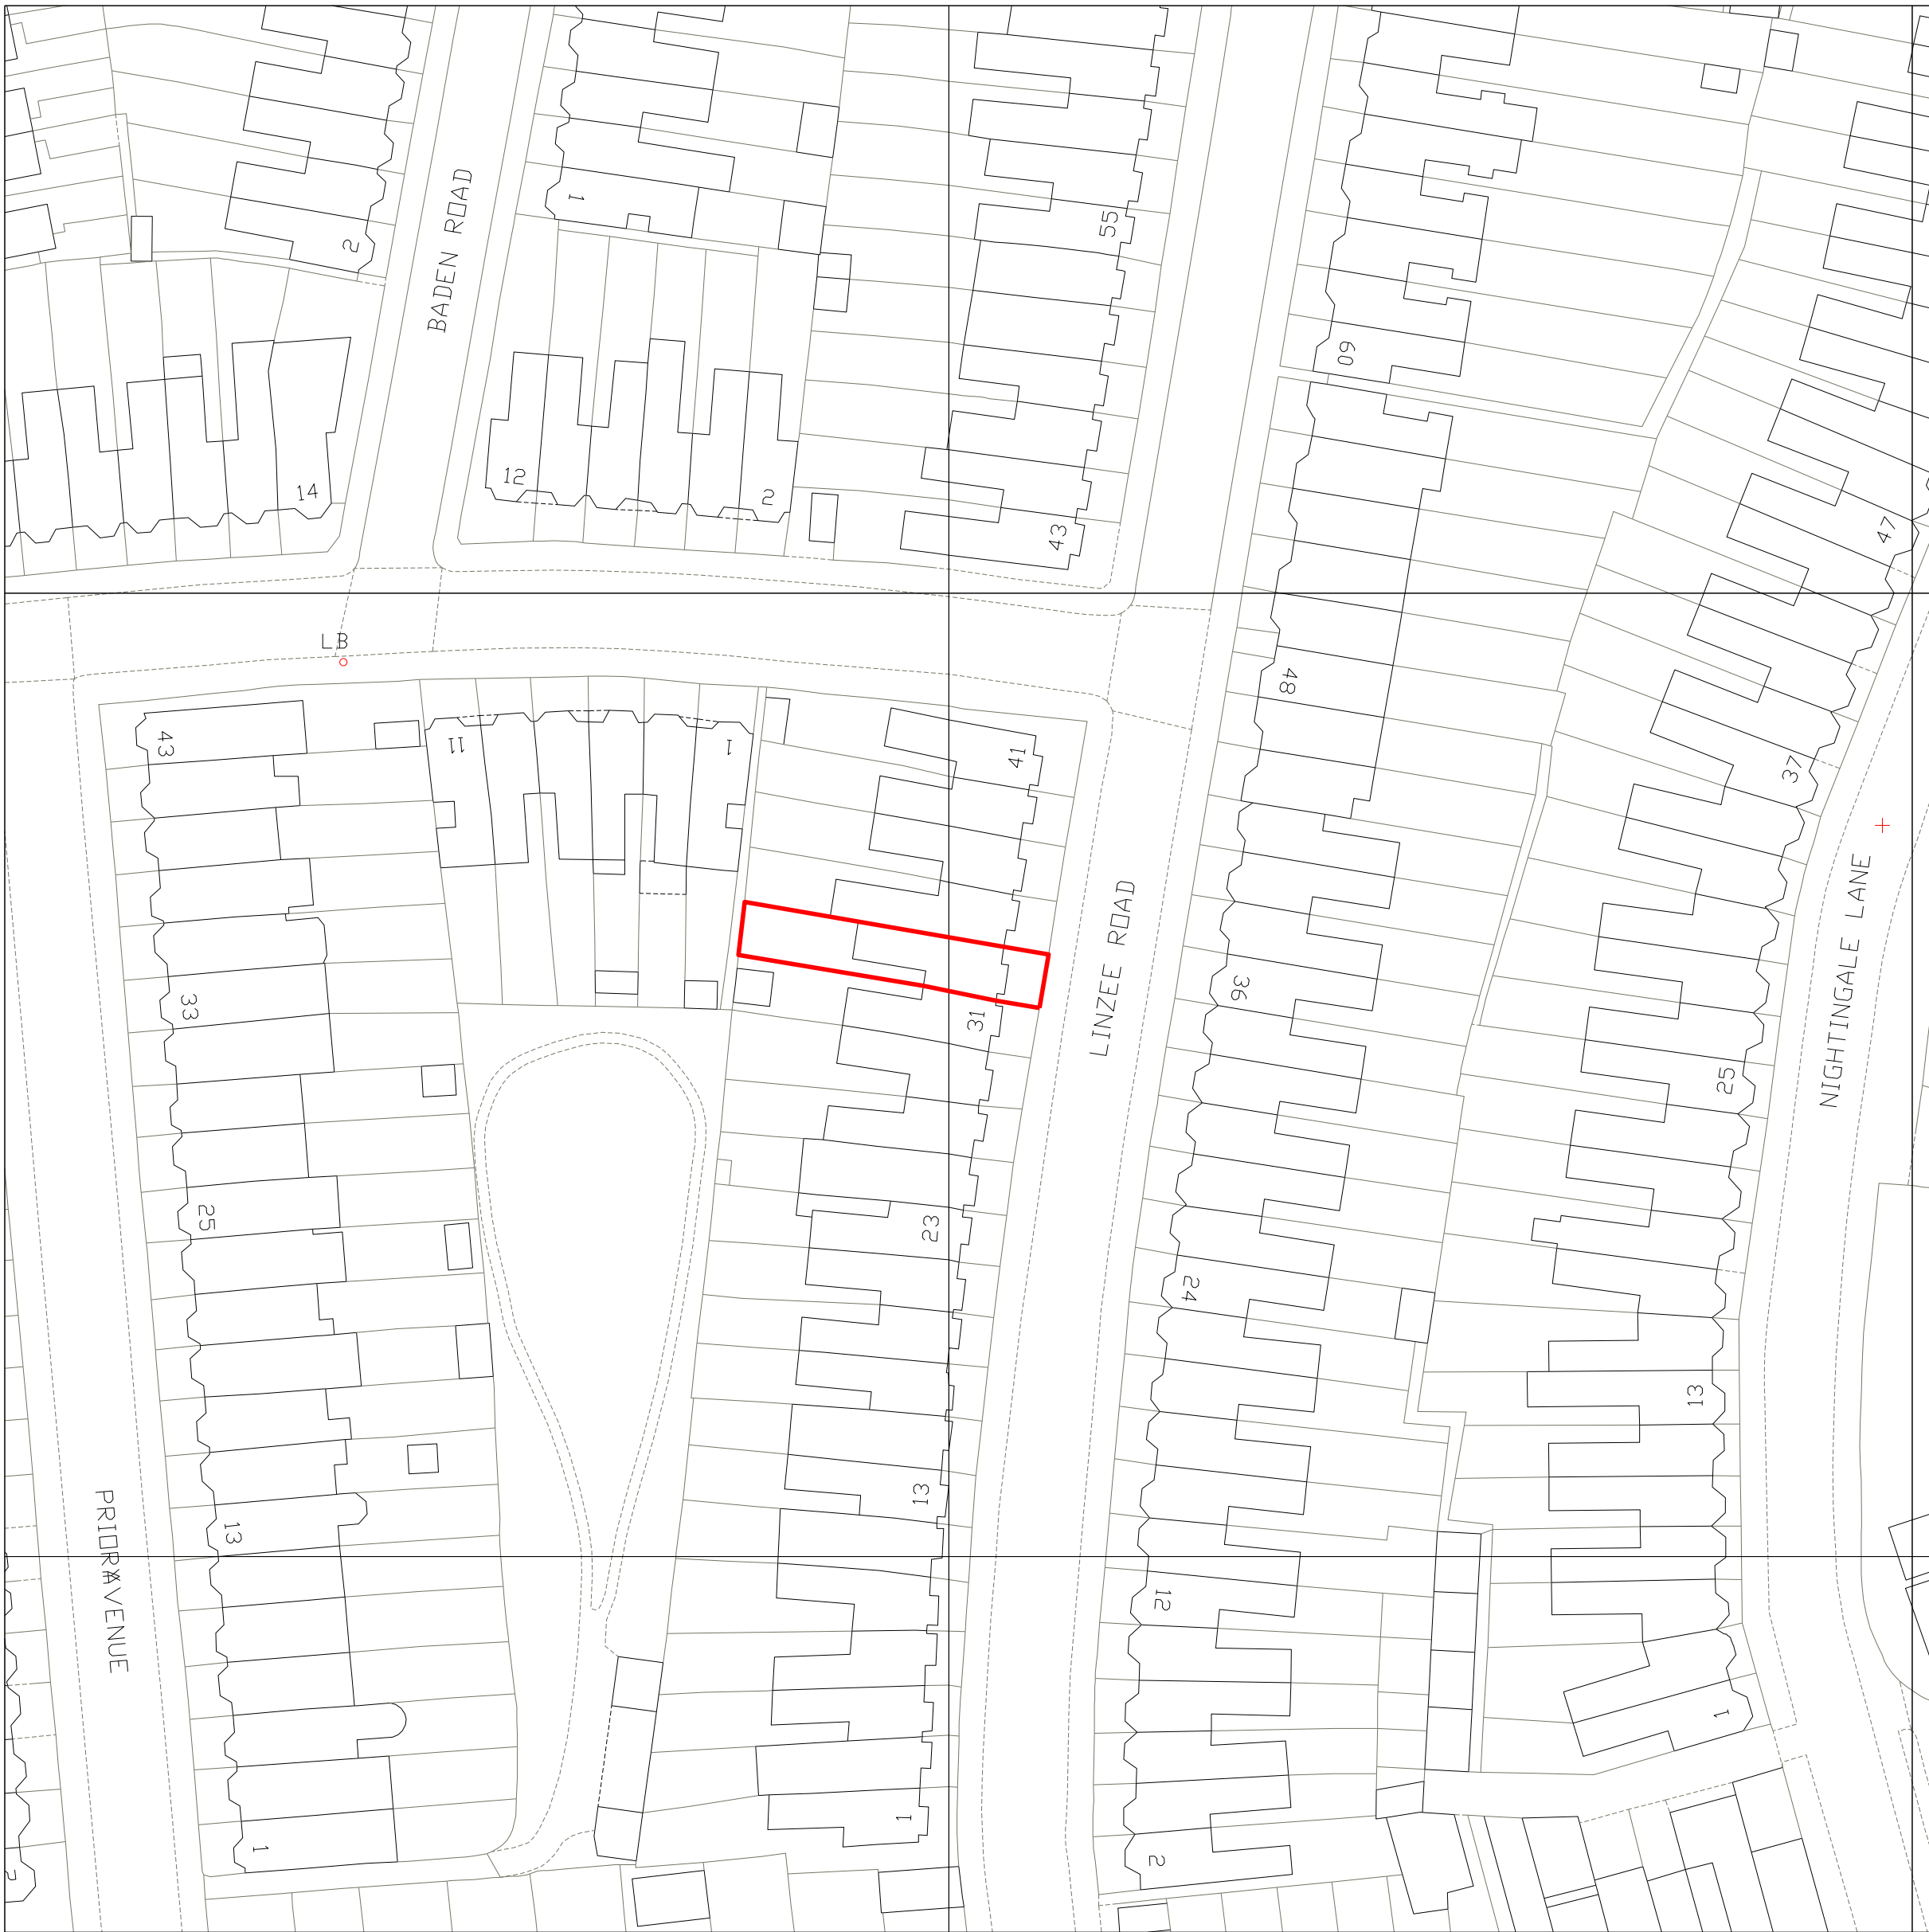

01 LOCATION PLAN

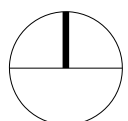

REV	DATE	DESCRIPTION	CKD	REV	DATE	DESCRIPTION	CKD	NOTES
P1	27.09.22	Planning submission	VR					

Troake and Rowsell
Architects

201 Borough High Street
London SE1 1JA
www.troakeandrowsell.com
info@troakeandrowsell.com

web
email

JOB NO: 080

33 LINZEE ROAD, LONDON N8 7RG

LOCATION PLAN
PLANNING
080_07_001

SCALE: 1:625 @A1 1:1250 @A3

P1

Revision