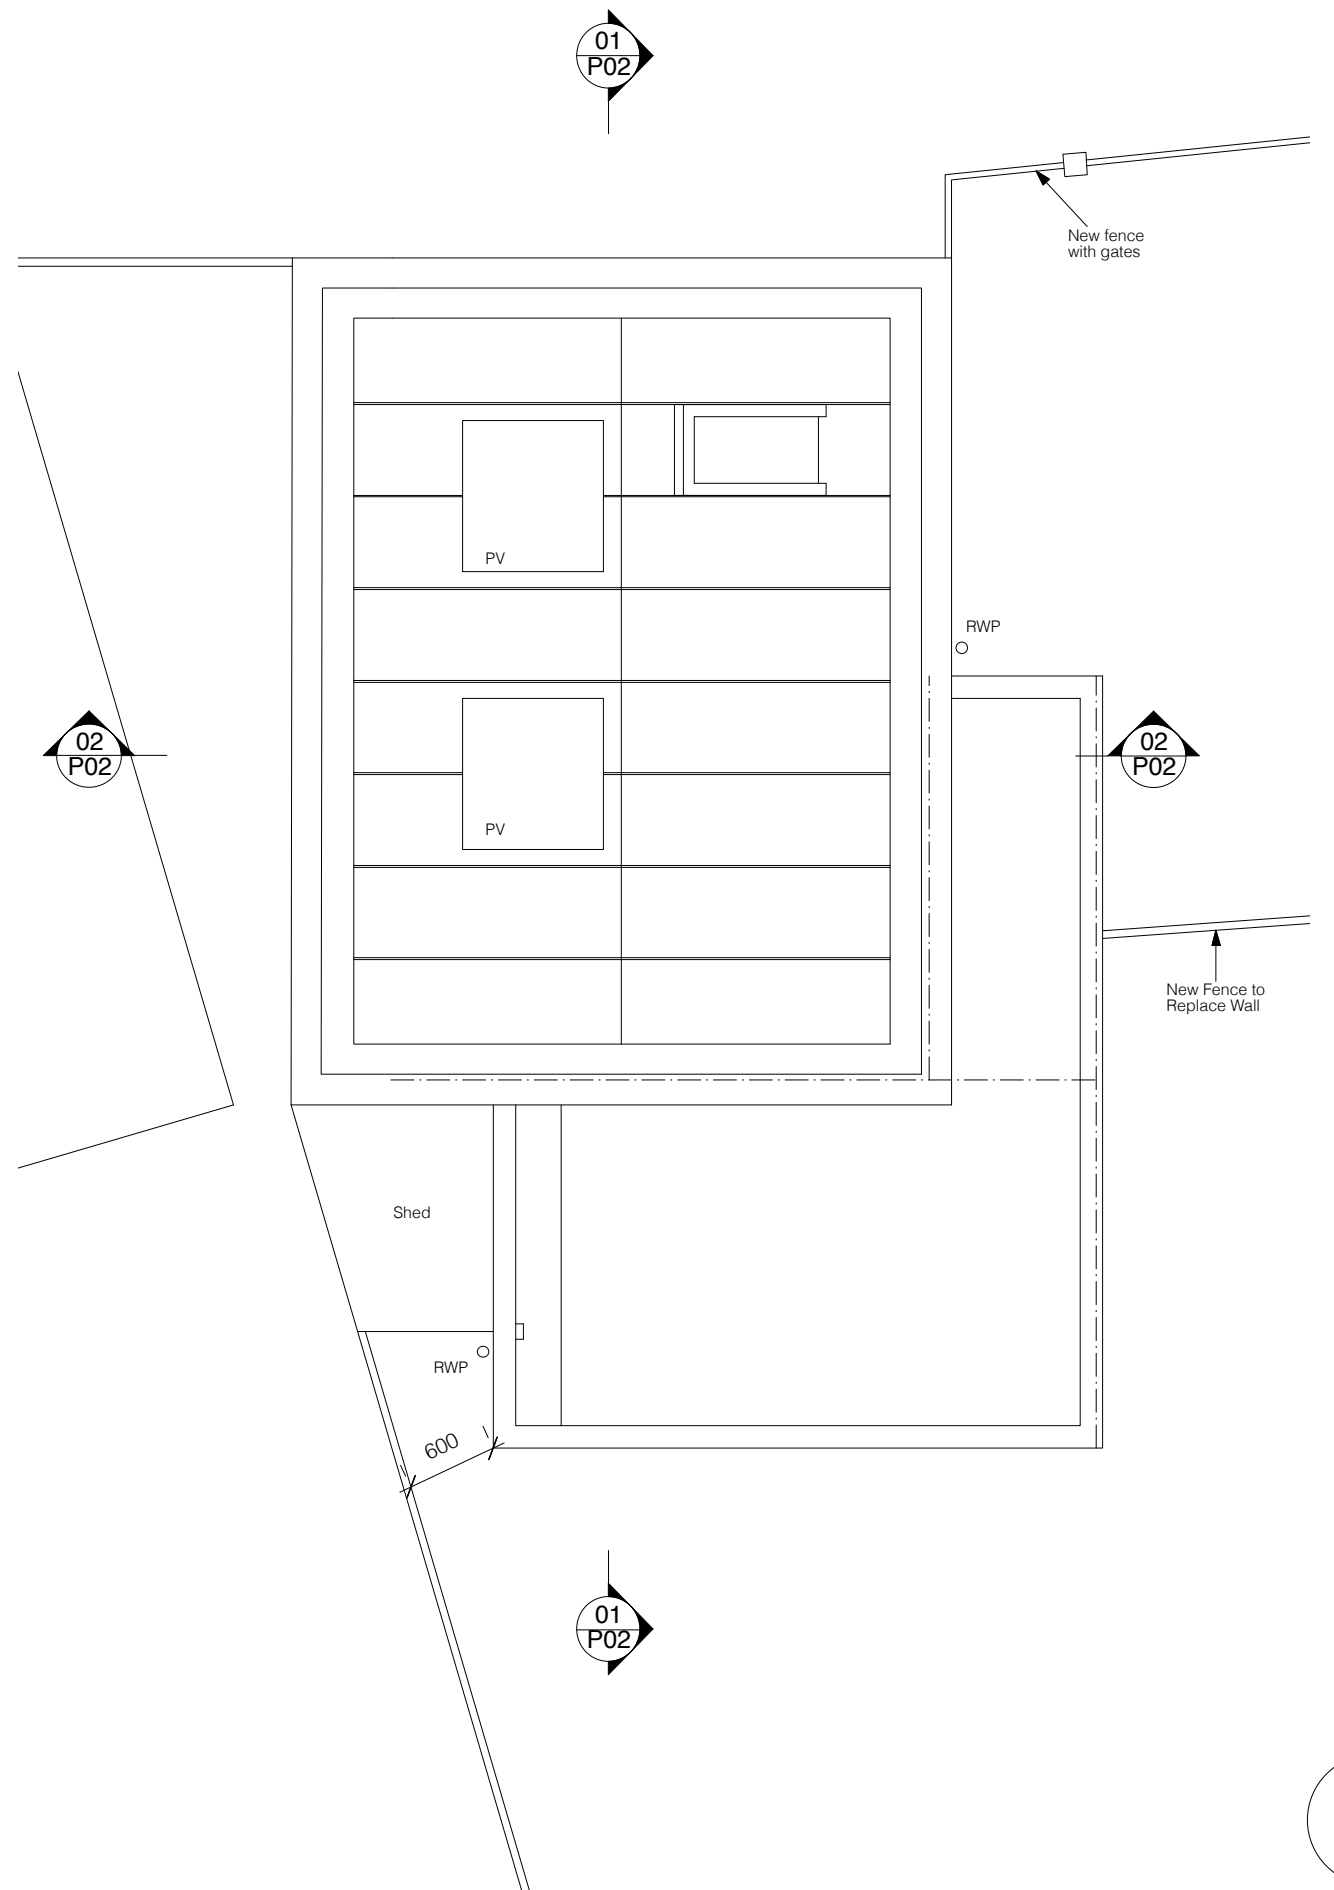
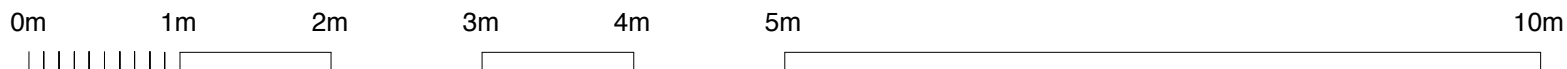
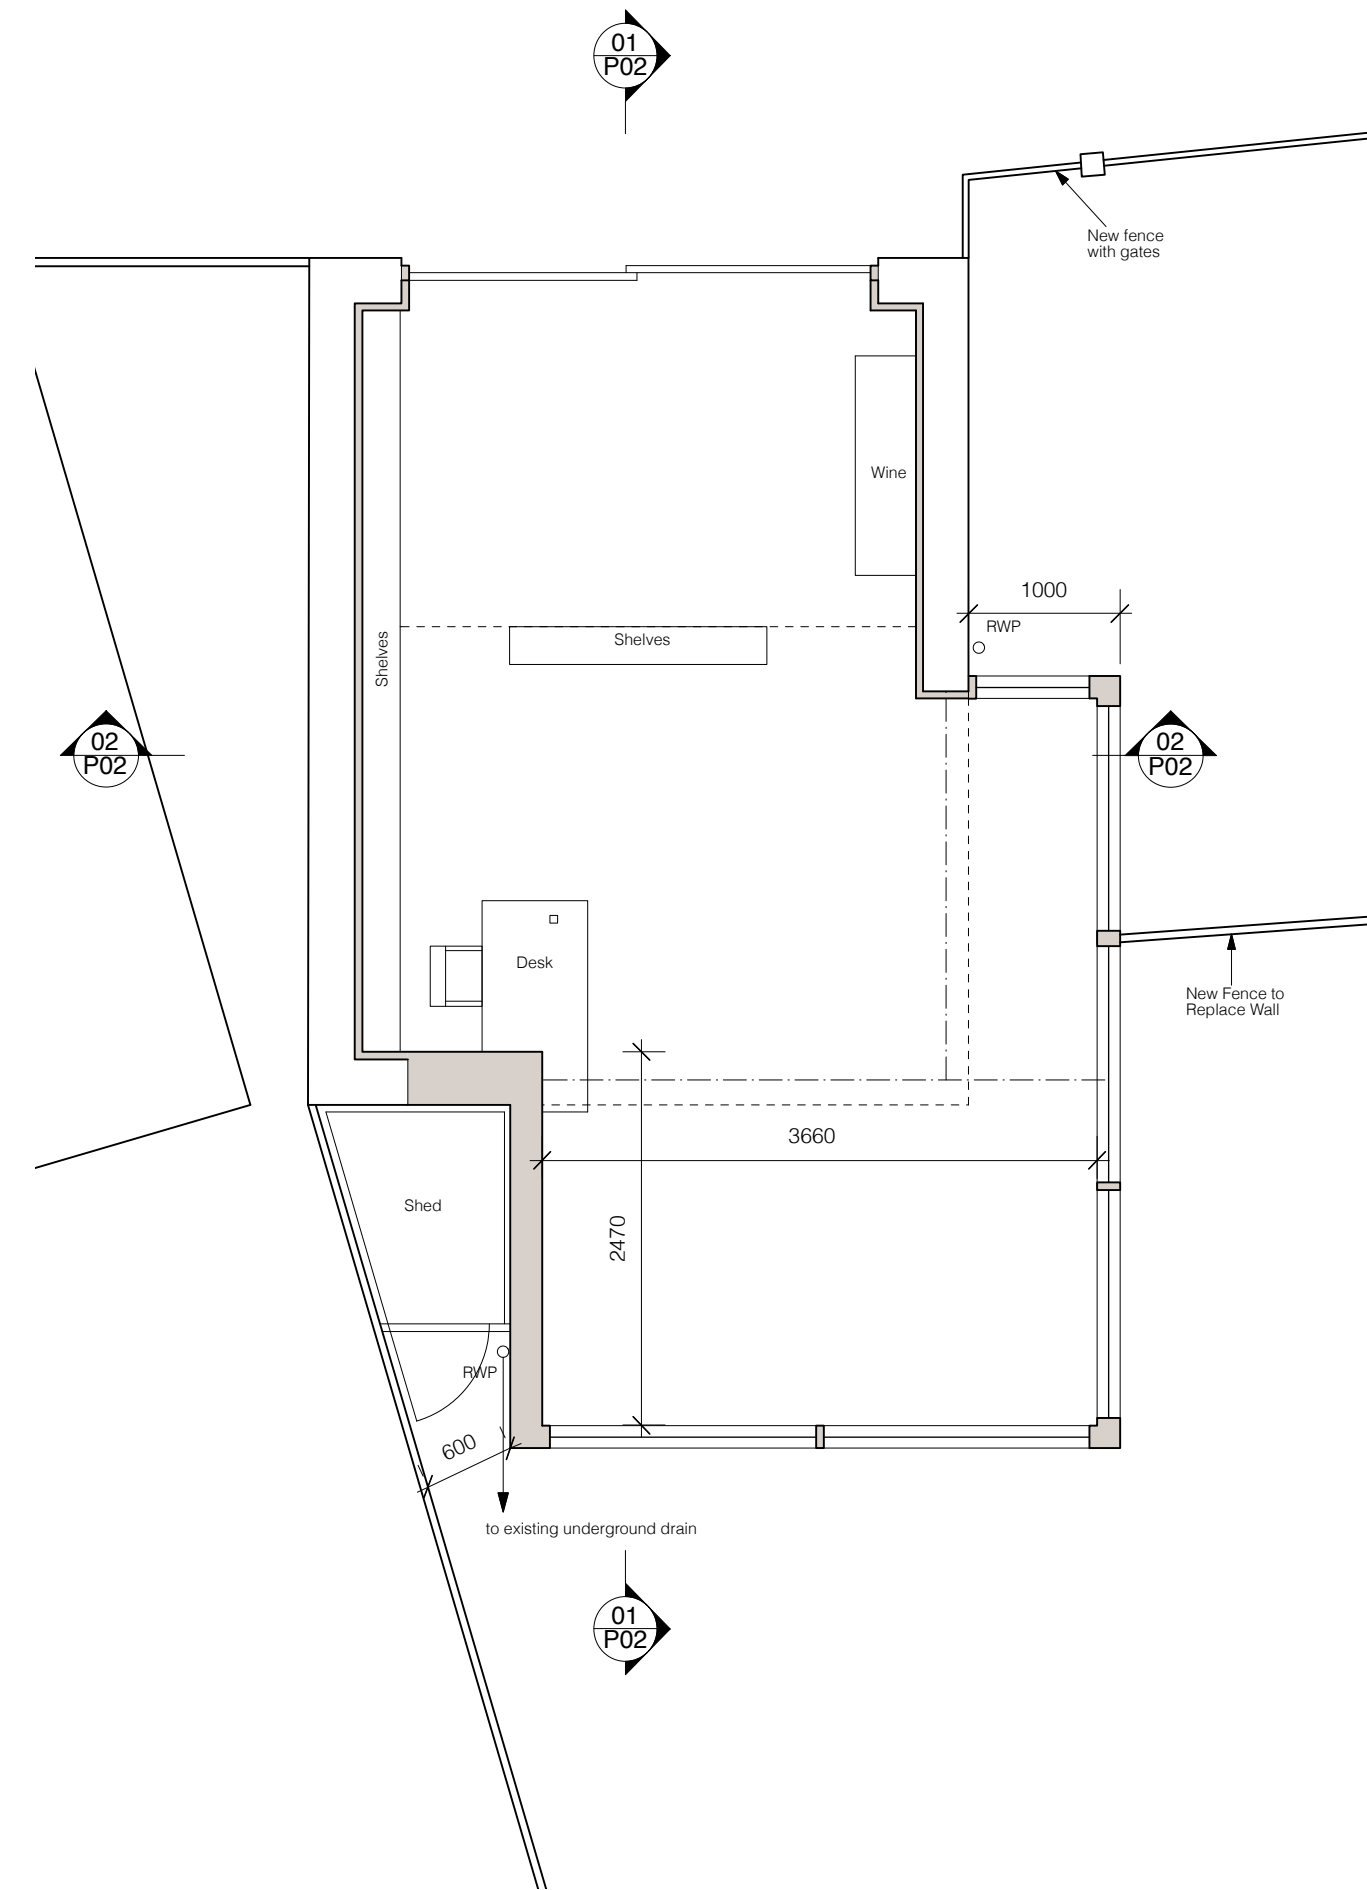


|   |                                         |                                           |                                        |
|---|-----------------------------------------|-------------------------------------------|----------------------------------------|
| <b>DAVID COOK ARCHITECTS</b><br>56 Clerkenwell Road<br>London EC1M 5PX<br>Tel: 020 7490 5483 Fax: 020 7490 5486 | <b>Client</b><br>PEDRO RUFINO CARVALHO  | Scale 1:50 @ A3<br>Date 04/22<br>Drawn NM | <b>Drawing Title</b><br>PROPOSED PLANS |
|   | <b>Job Title</b><br>15 WELLFIELD AVENUE | 1819 P01B                                 |                                        |