



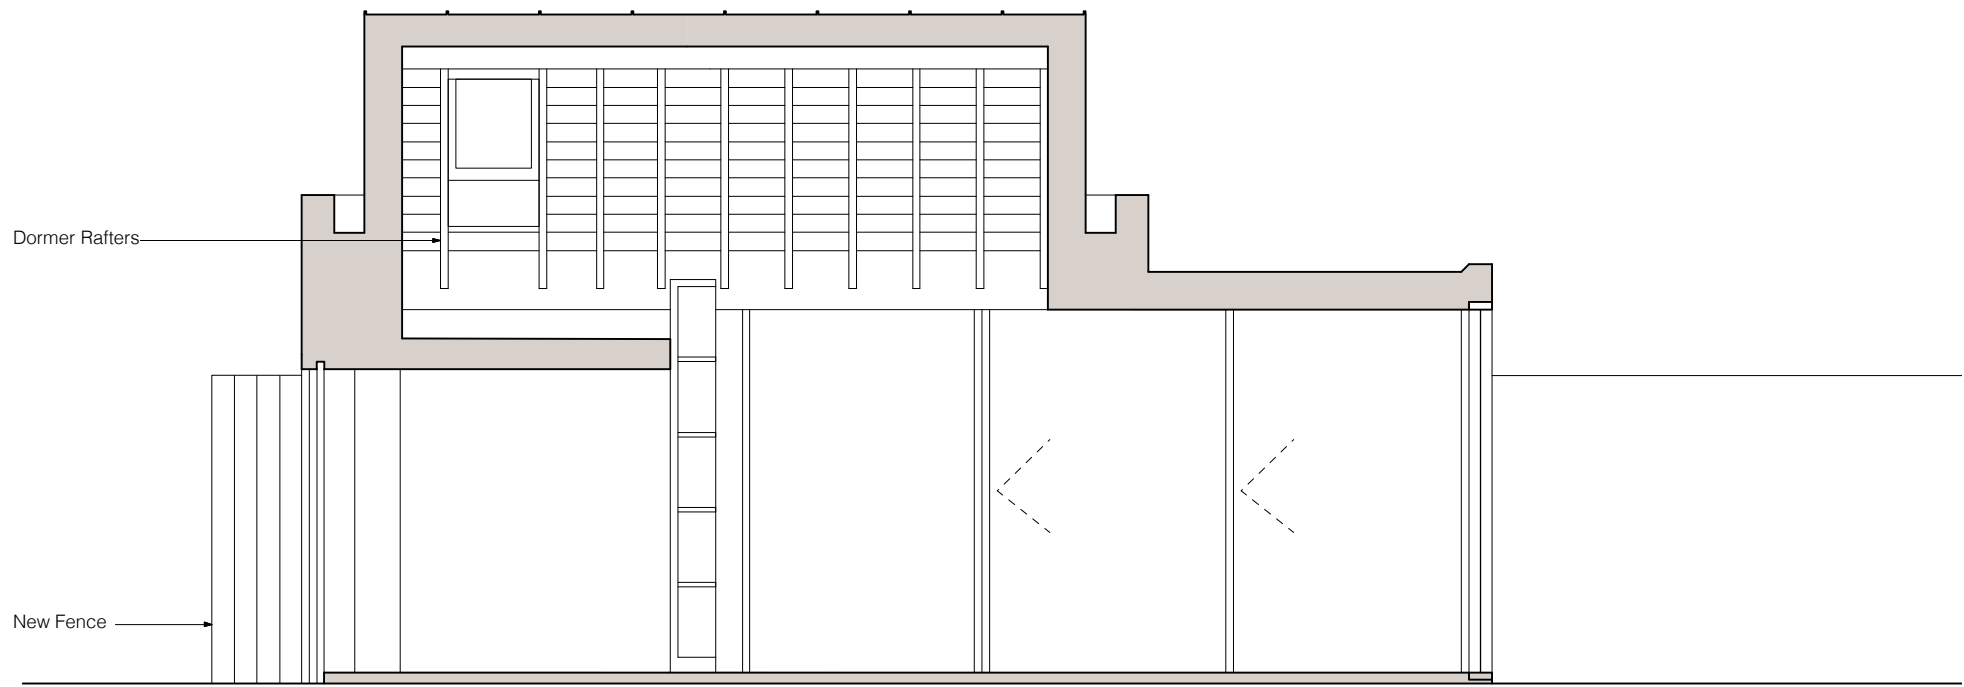

1 LONG SECTION
P02

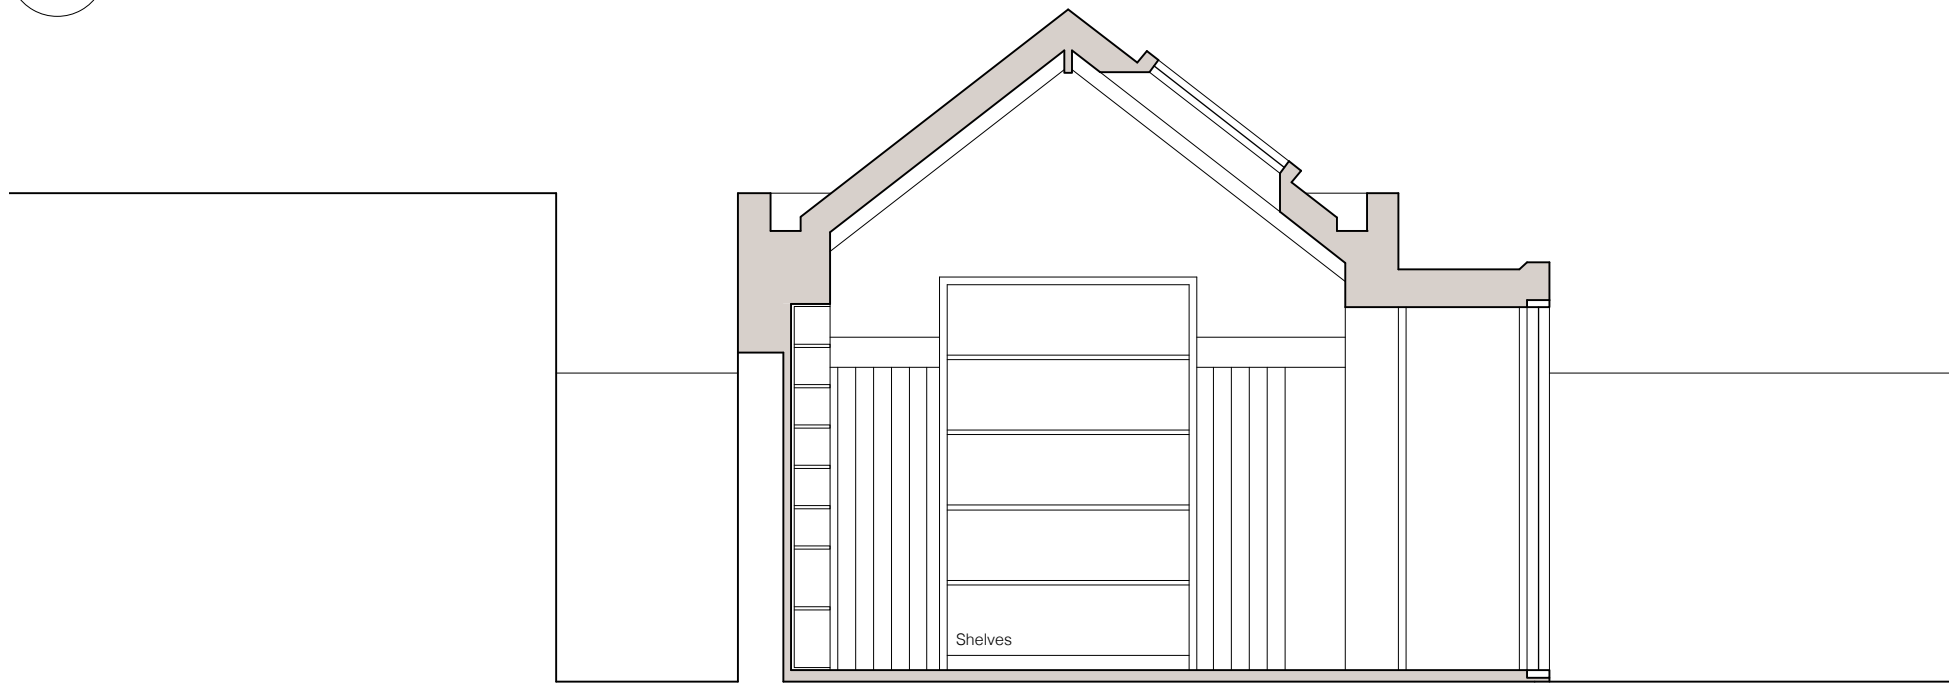

2 CROSS SECTION
P02



DAVID COOK ARCHITECTS

56 Clerkenwell Road
London EC1M 5PX

Tel: 020 7490 5483 Fax: 020 7490 5486

Client

PEDRO RUFINO CARVALHO

Scale 1:50 @ A3

Date 04/22

Drawn NM

Drawing Title

PROPOSED SECTIONS

Job Title

15 WELLFIELD AVENUE

1819

P02A