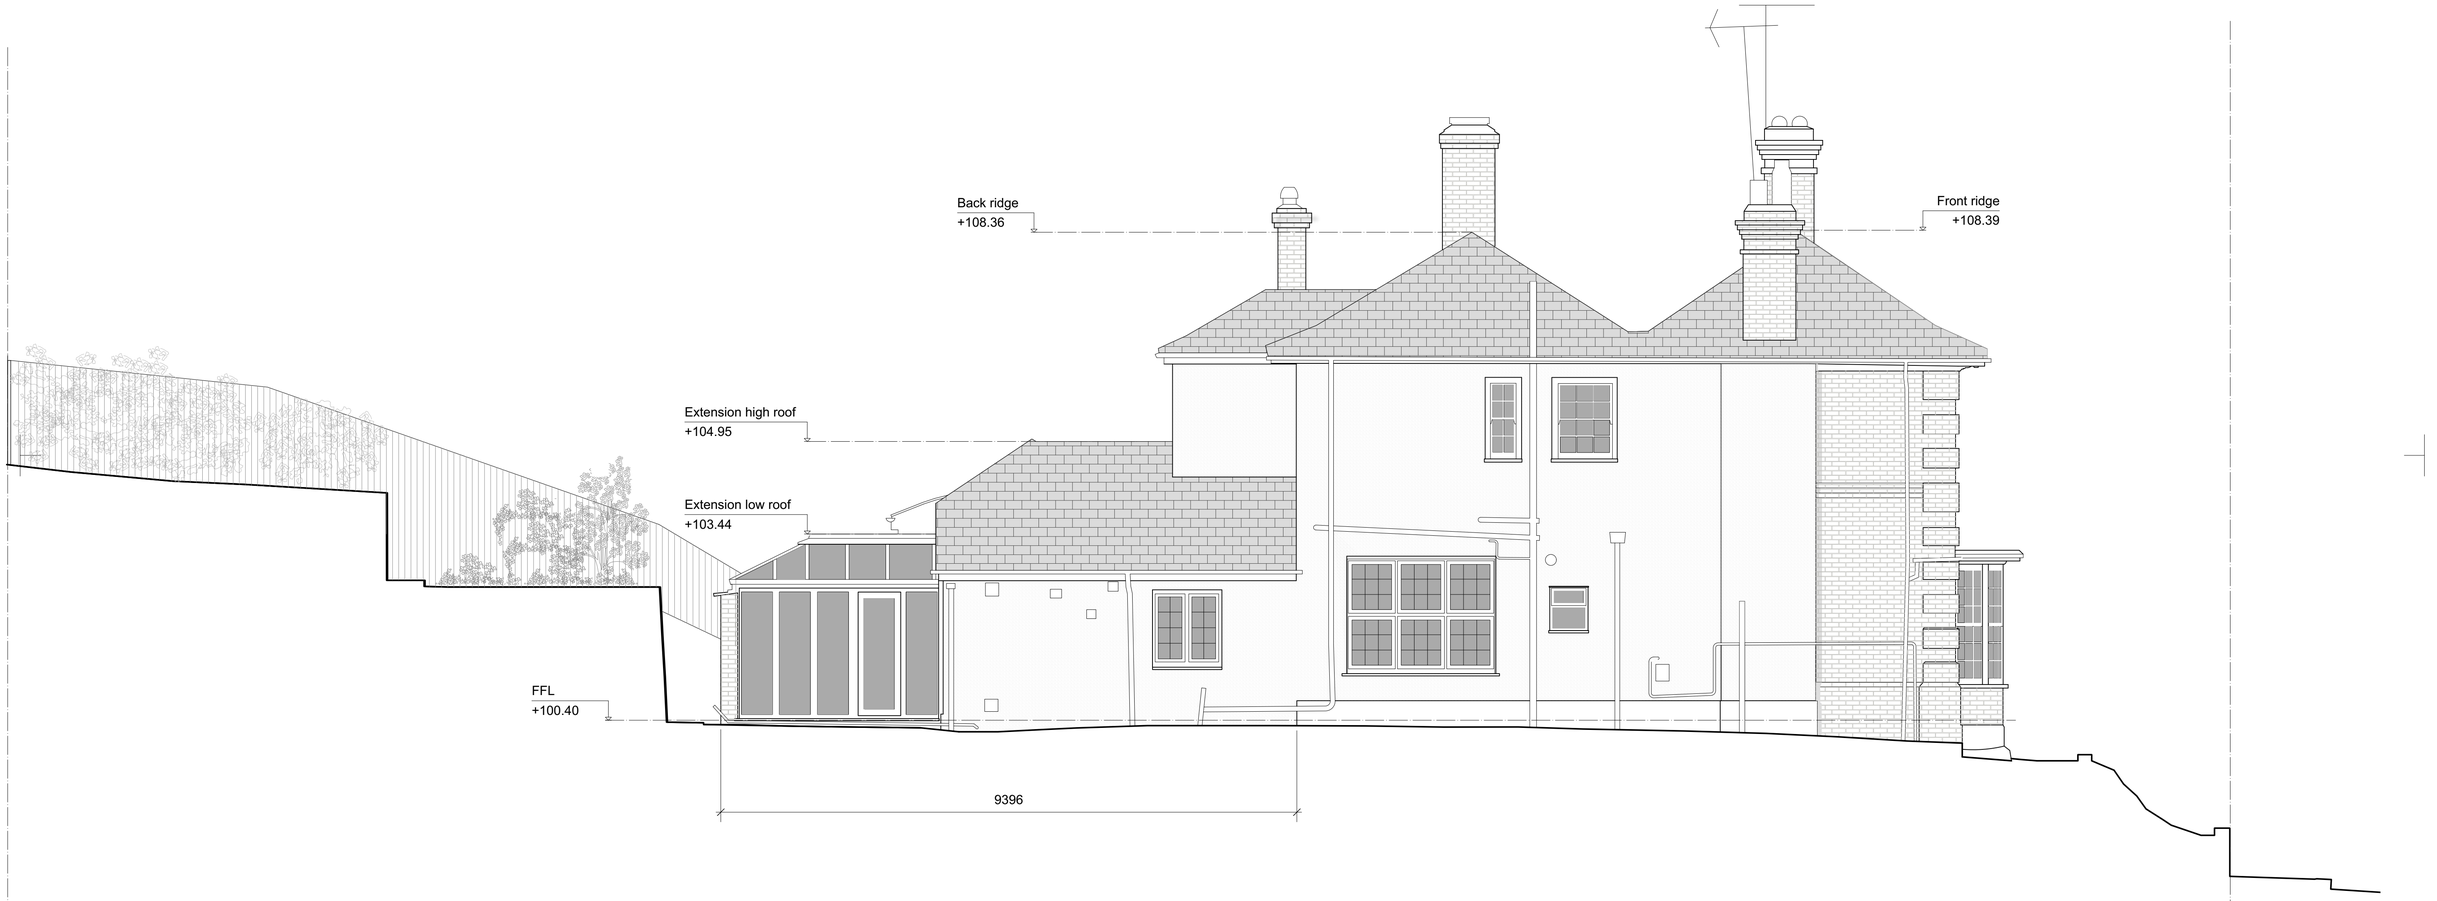


0 1 2 3 4 5 6 M

no.	date	revision

no.	date	revision

no.	date	revision

Yabsley Stevens Architects Ltd shall have no responsibility made of this document other than for that which it was prepared and issued.

Any drawing errors or divergences should be brought to the attention of Yabsley Stevens Architects

© **YABSLEY STEVENS** ARCHITECTS LTD

YABSLEY STEVENS ARCHITECTS
18a Broadlands Road London N6 4AN
T - 020 8341 5066 mail@ysa.uk.com www.ysa.uk.com

project title - client
57 Cholmeley Crescent
Tom and Kirsty Spellman
57 Cholmeley Crescent, London, N6 5EX

drawing title
Existing side elevation (West)

scale
1:50 @ A1
1:100 @ A3

date
15.11.22

drawing status
Planning

project number
2116

drawing no.
00A3002

revision
_