
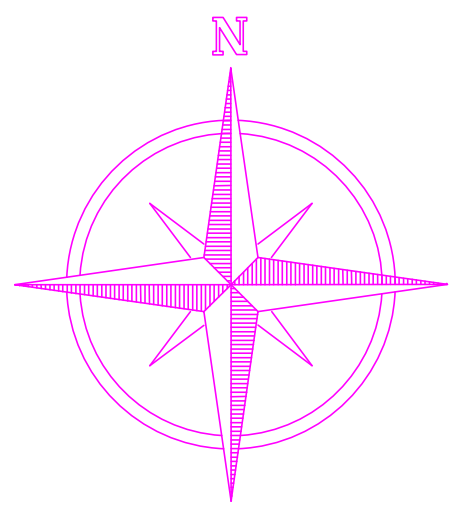


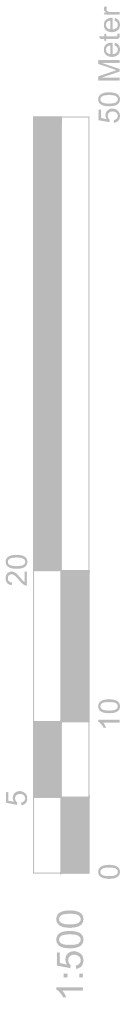

BLOCK PLAN
SCALE: 1:500

REFERENCE DRAWINGS		NOTES PLEASE NOTE THAT BEFORE BUILDING WORKS COMMENCES IT IS THE RESPONSIBILITY OF THE BUILDER OR OWNER TO SERVE PARTY WALL NOTICES TO ALL NEIGHBORS	No		DATE	REVISION		BY	CHK	 Trendy Loft Conversions Tel: 020 8351 6536 www.trendylofts.co.uk	DRAWN F.R.		CLIENT/PROJECT 24 NORTHCOTT AVENUE		DRAWING No. D12	
											CHECKED A.R.		TITLE BLOCK PLAN		SCALE: 1:500 @A3	
											PROJECT NO.				DATE: 10-01-2023	