


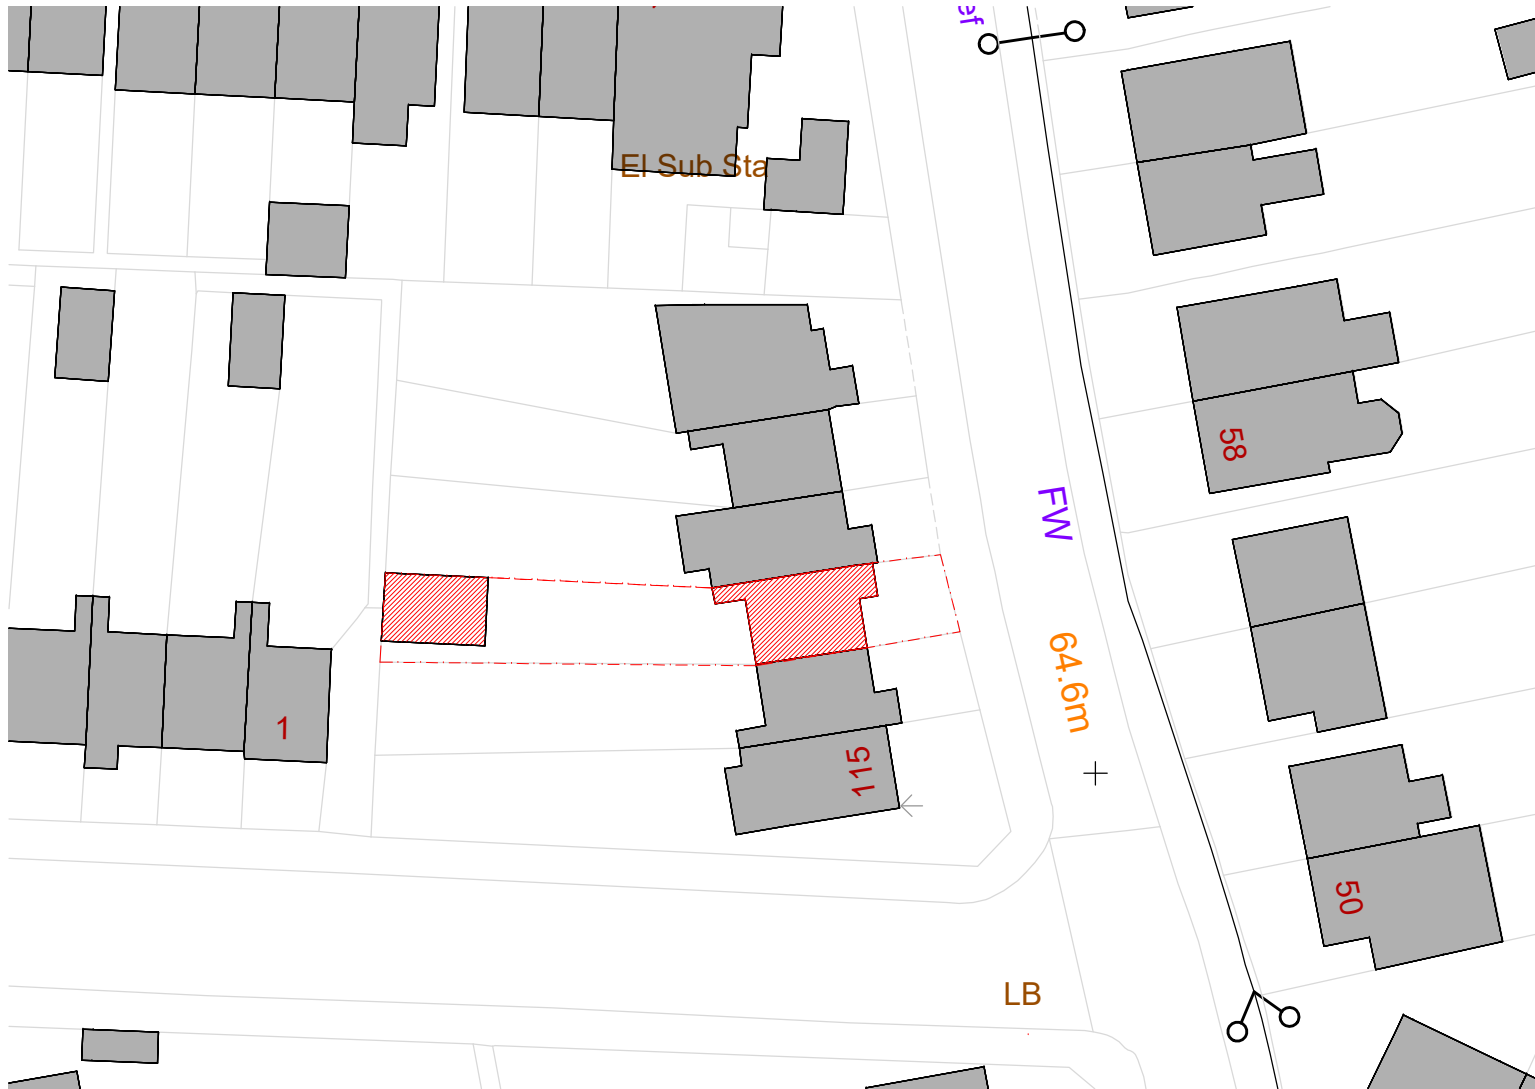

01 BLOCK PLAN

SCALE: 1:500



REVISION

DATE

COMMENTS

AUTHOR / CHECKED

■ NORTH STUDIO | 118A HIGH STREET | EDGEWARE | HA8 7EL

■ SOUTH STUDIO | MATRIX STUDIOS | 91 PETERBOROUGH ROAD | LONDON | SW6 3BU

■ design@desquared.co.uk ■ www.desquared.co.uk ■ 020 8732 5620

DS

SQUARED architects

TITLE

119 COPPETTS ROAD

DETAIL

SITE LOCATION PLAN

DATE

SCALE

PAPER SIZE

AUTHOR / CHECKED

OCT 2022

1:500

A4

ID/KL

DRAWING No.

22041S 0102

REVISION

STATUS

-

PLANNING

CONTRACTORS MUST CHECK ALL DIMENSIONS ON SITE. ONLY FIGURED DIMENSIONS ARE TO BE WORKED FROM. DISCREPANCIES MUST BE REPORTED TO THE ARCHITECT BEFORE PROCEEDING. © THIS DRAWING IS COPYRIGHT.

SCALE BAR

mm

50

250

500

750