




1 LOCATION PLAN
SCALE 1:1250

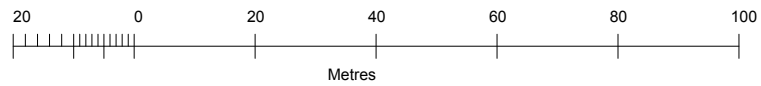

© Crown copyright and database rights 2022 OS 100035409
Reproduction in whole or in part is prohibited
without the permission of Ordnance Survey.

TYPE

www.typestudio.co.uk

contact@typestudio.co.uk

This drawing is prepared solely for design and planning submission purposes. It is not intended or suitable for either Building Regulations or Construction purposes and should not be used for such.

Revision	Date	Description
-	12/01/23	ISSUED FOR PLANNING - NOT FOR CONSTRUCTION

Drawn	Checked
OR	MC



Project 3 Ranelagh Road, London, N17 6XY
Drawing Title Location Plan

Drawing Number 093.010
Status Planning

Rev. -
Scale 1:1250@A3