


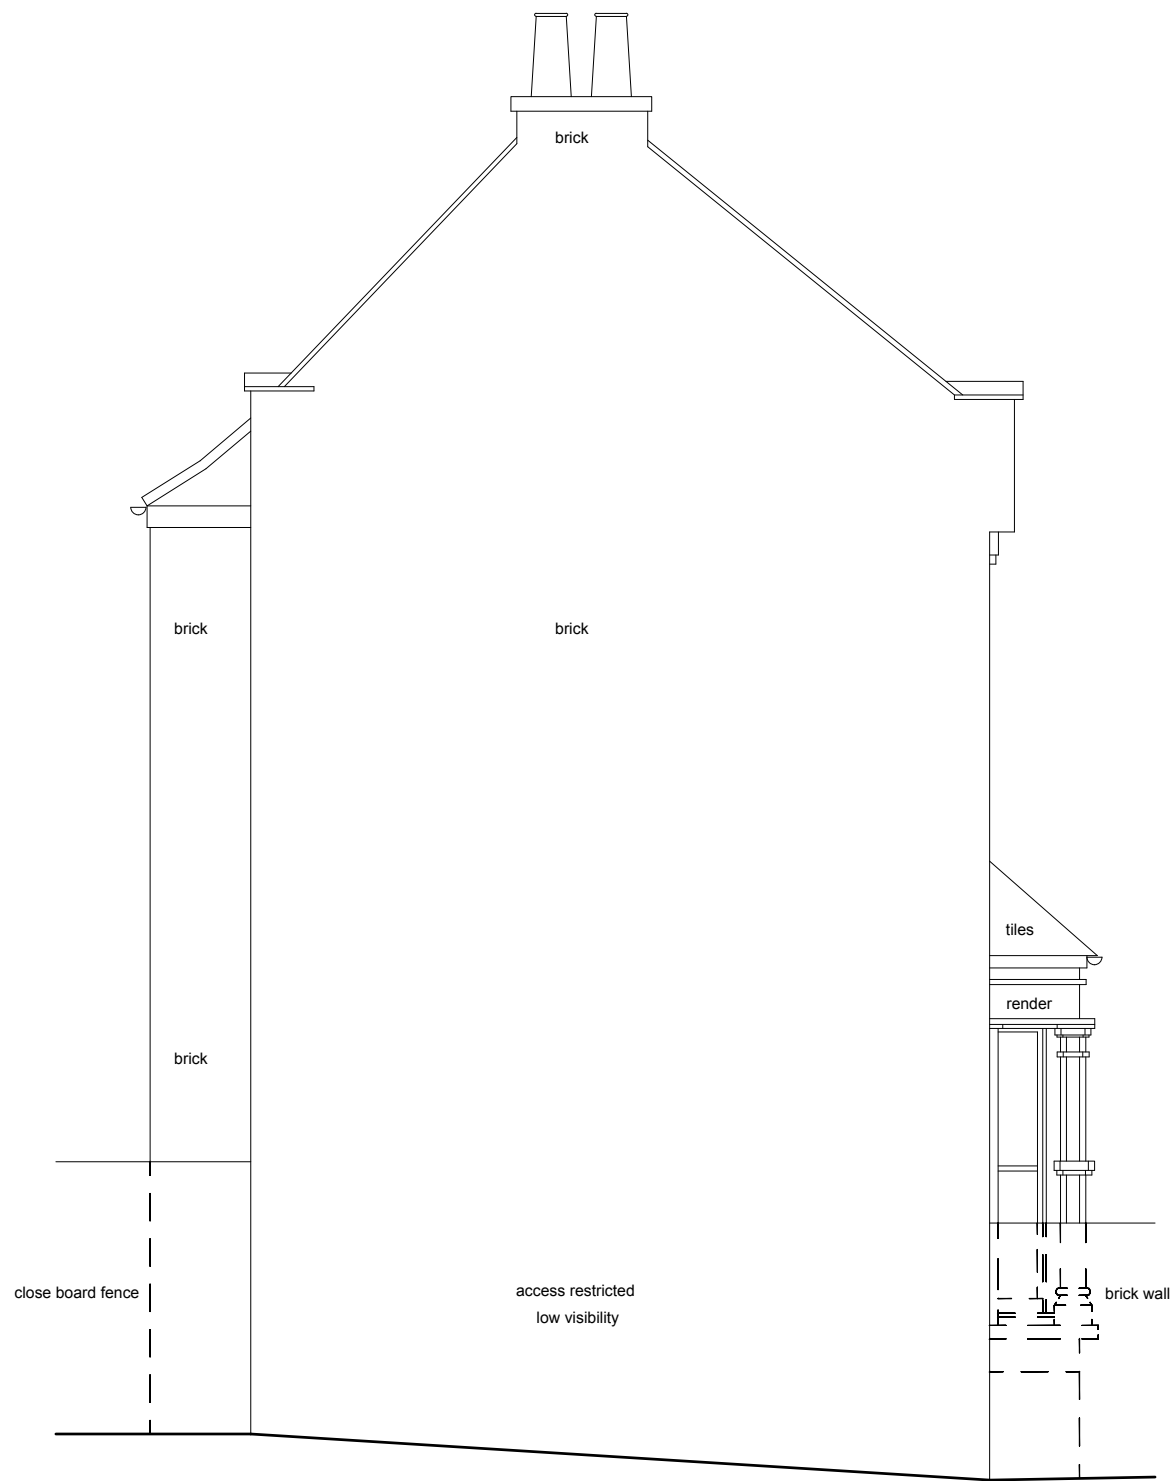


1 EXISTING SIDE ELEVATION
Scale 1:50

TYPE

This drawing is prepared solely for design and planning submission purposes. It is not intended or suitable for either Building Regulations or Construction purposes and should not be used for such.

contact@tpestudio.co.uk

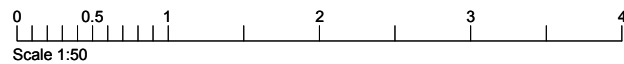

Revision	Date	Description
-	12/01/23	ISSUED FOR PLANNING - NOT FOR CONSTRUCTION

Drawn	Checked
OR	MC



Project 3 Ranelagh Road, London, N17 6XY
Drawing Title Existing Side Elevation

Drawing Number 093.080
Status Planning

Rev. -
Scale 1:50@A3