


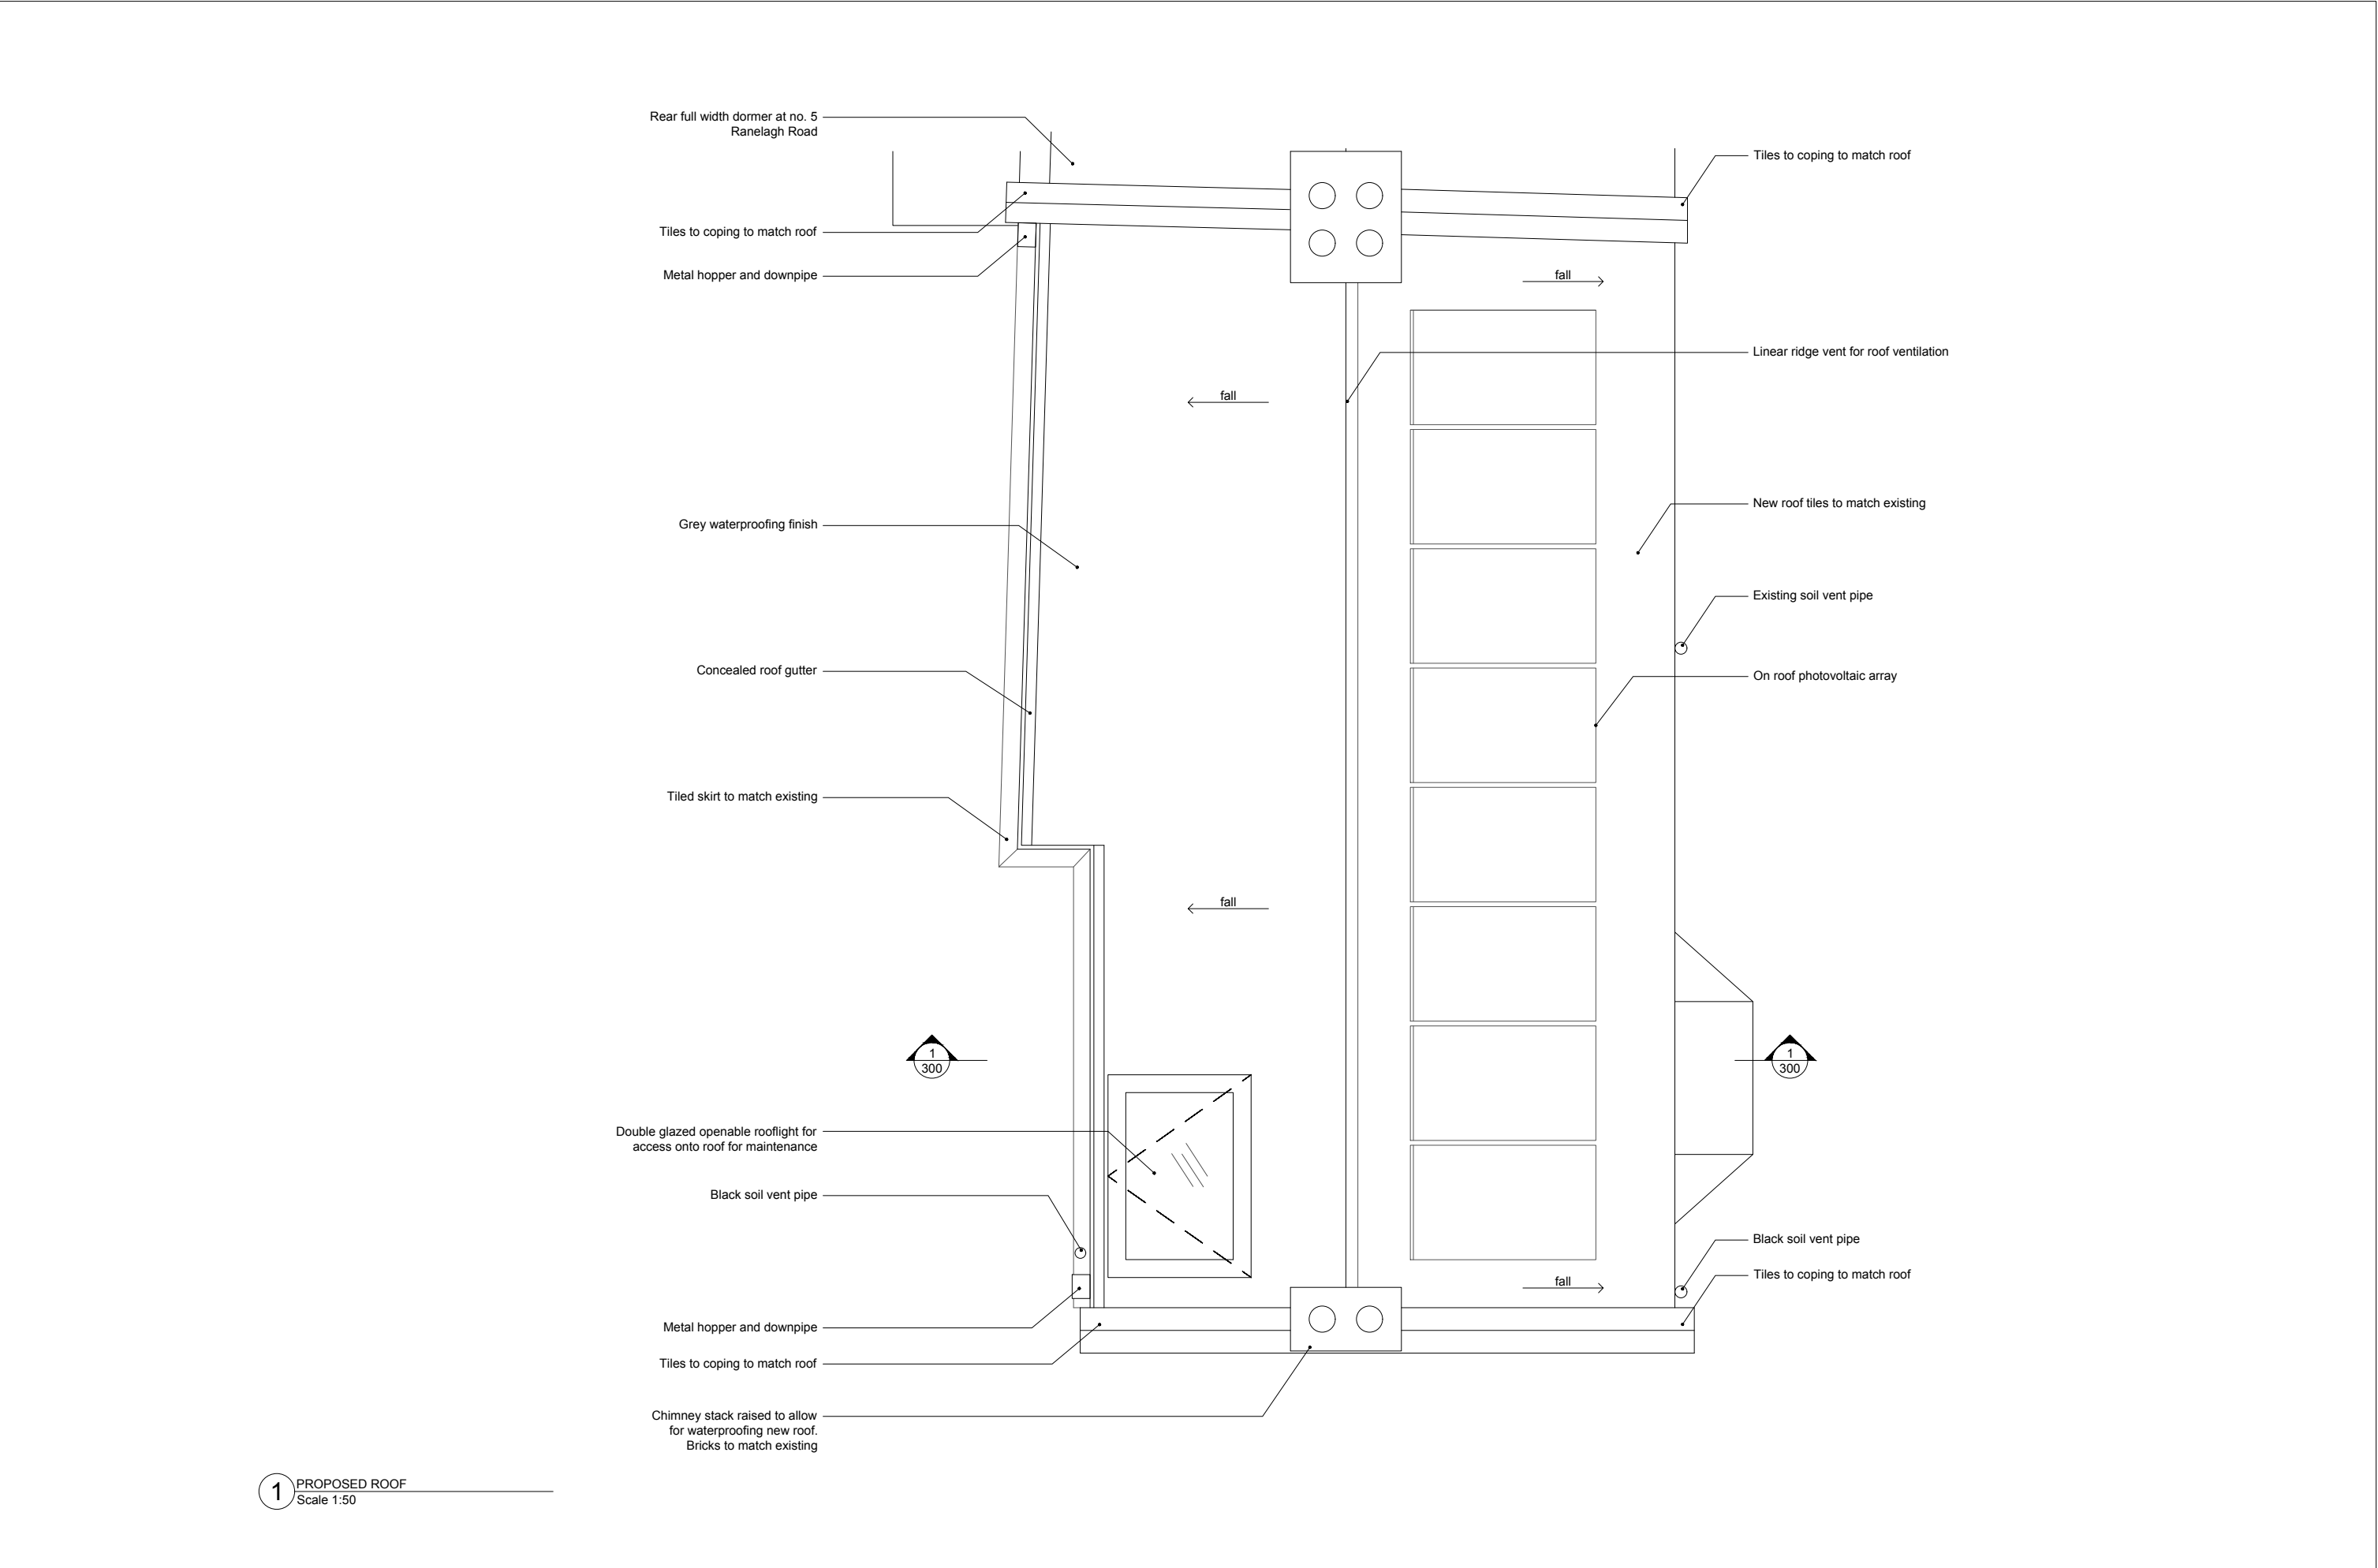

1 PROPOSED ROOF
Scale 1:50