



RADLEY ROAD

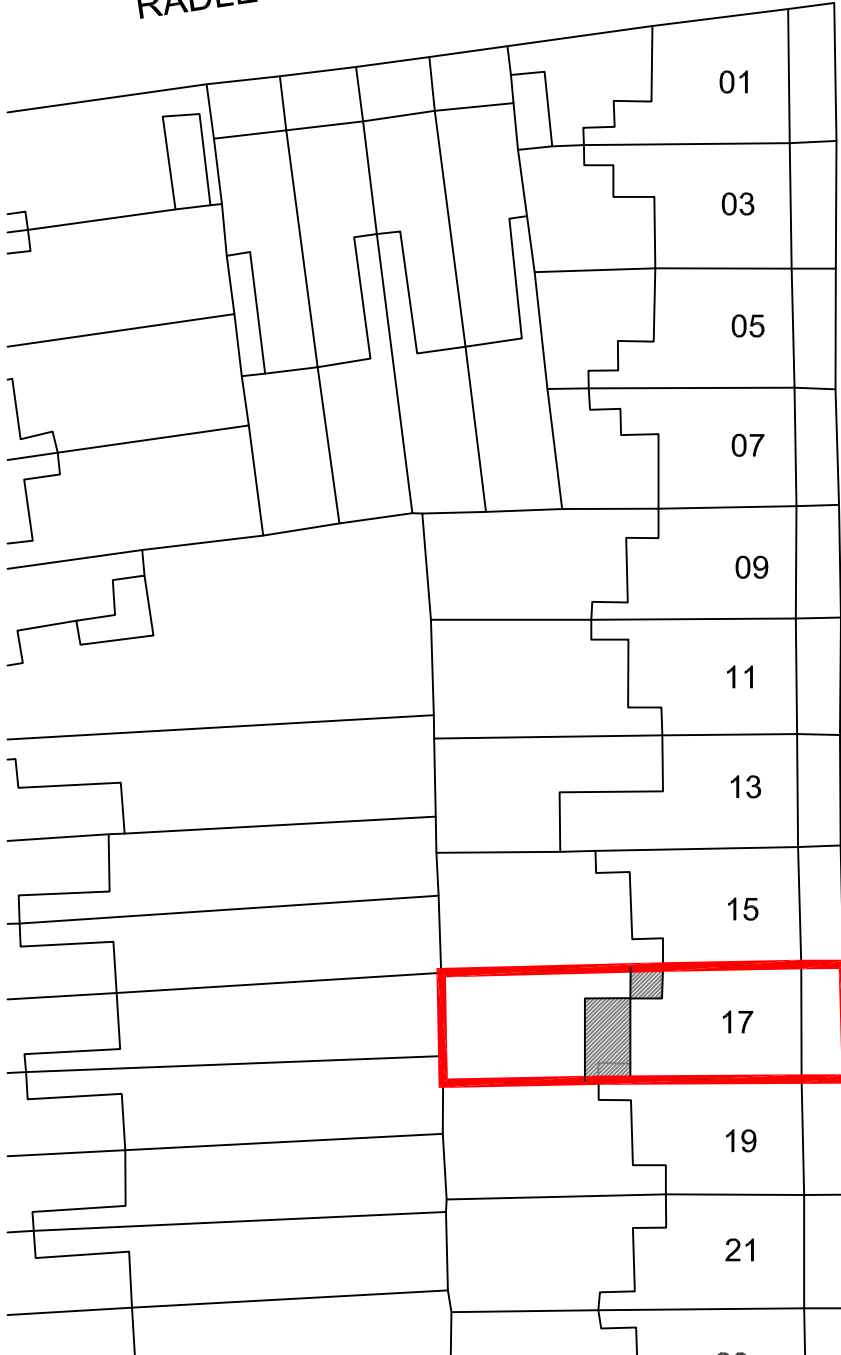

WHITLEY ROAD

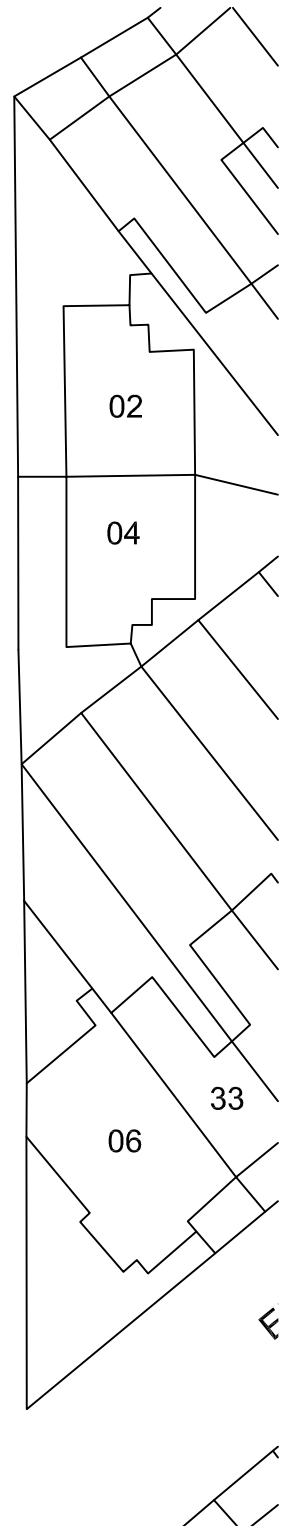

OS Site Location Plan
1:1250 Scale

Project Proposed 3.0m Single Storey Rear Extension & Roof Terrace At 17 Whitley Road, Tottenham, London, N17 6RJ	Sheet Title Block Plan	Notes Do not scale these drawings. Any discrepancies noted are to be reported to RIBO Associates Ltd immediately	Drawn by RB	 RIBO ASSOCIATES LTD Architectural Consultants Suite 129, Challenge House, 616 Mitcham Road Croydon, Surrey, CR0 3AA Tel: 020 8617 9182 / 020 8683 6463 E: ribo.arch@gmail.com	Drawing No.
	Revisions		Scale 1:500@A4		2 of
			Date Feb 2022		
			Job No. 17WR/P1		