


Do not scale from drawings. All dimensions are in millimetres unless otherwise stated. All dimensions to verified on site before proceeding with the work. Any discrepancies to be notified in writing to Architect immediately

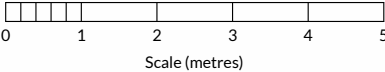

Revision History

Rev.	Description	Date	By
C1	PLANNING ISSUE	09.11.22	BC



HOKO
THE HOMEOWNERS ARCHITECT

Project156 Stapleton Hall Road, N4 4QJ, UK

ClientMARK DEVONSHIRE

Project No.L22017

Drawing No.002

TitleELEVATIONS - AS EXISTING

Scale1 : 100@A3

RevisionC1

StatusPLANNING

DrawnARY

Date24.02.22




A ELEVATION A - AS EXISTING
1:100



B ELEVATION B - AS EXISTING
1:100



C ELEVATION C - AS EXISTING
1:100

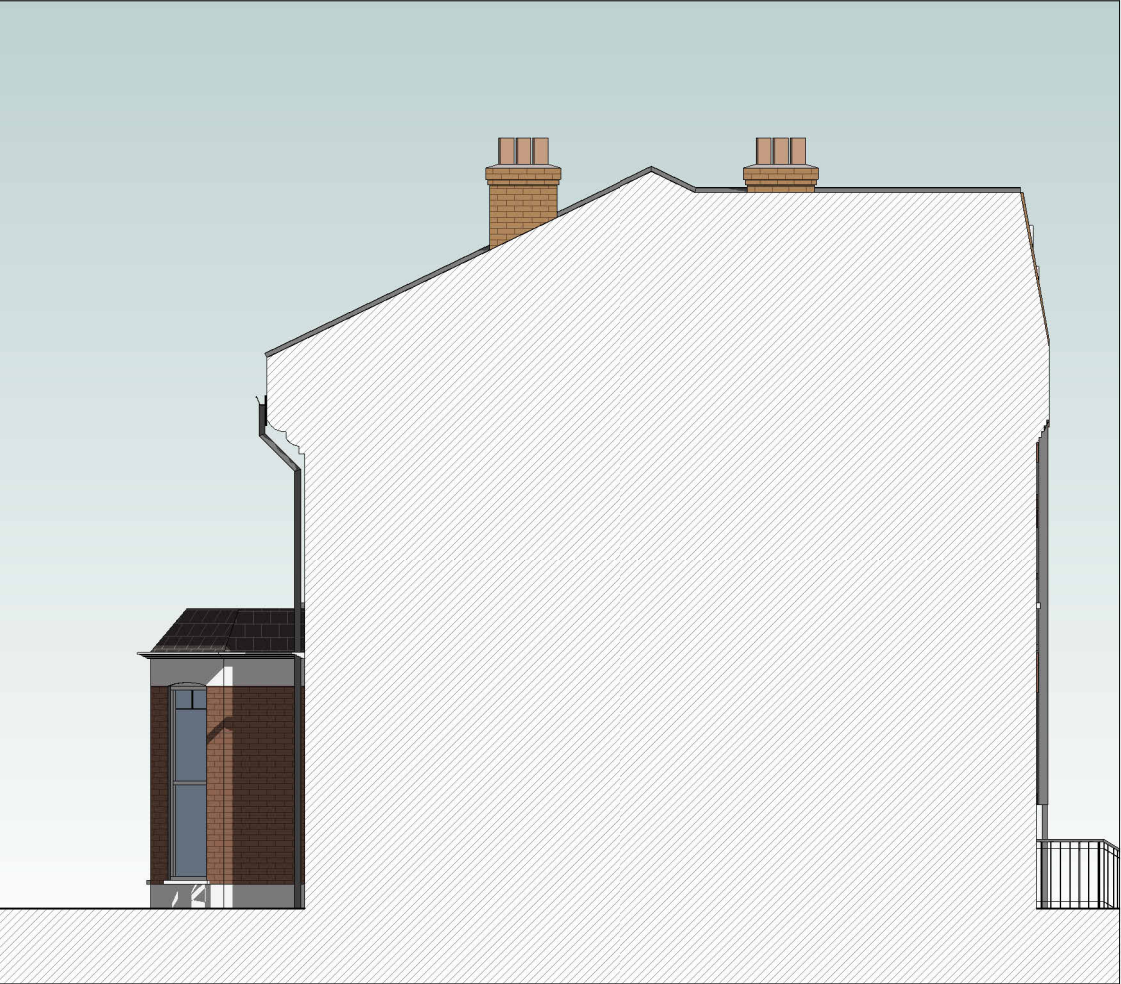

D ELEVATION D - AS EXISTING
1:100