


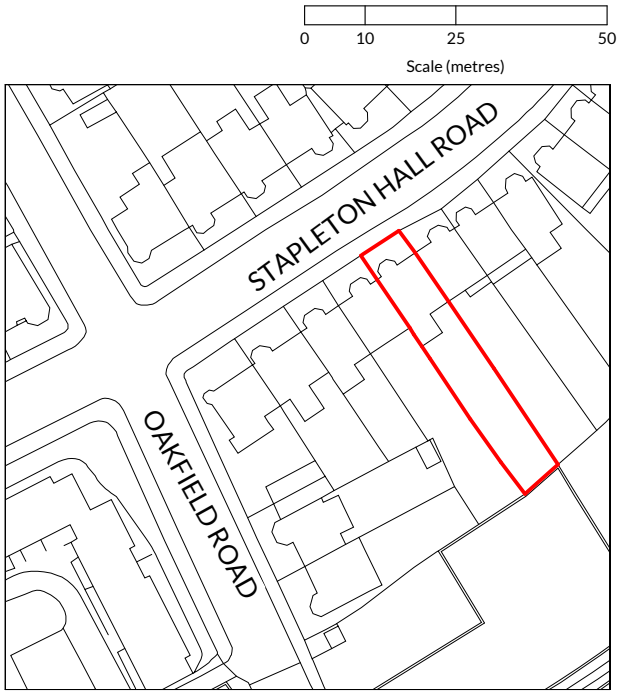


-  Existing building footprint
-  Boundary line

Proposed heritage timber greenhouse - design by specialist to planner guidance - not to be more than 1m above the fence line



Do not scale from drawings. All dimensions are in millimetres unless otherwise stated. All dimensions to verified on site before proceeding with the work. Any discrepancies to be notified in writing to Architect immediately

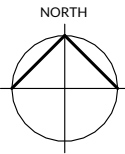

### Revision History

| Rev. | Description     | Date     | By |
|------|-----------------|----------|----|
| C2   | CLIENT REVISION | 12.12/22 | AA |
| C1   | PLANNING ISSUE  | 09.11.22 | BC |



**HOKO**  
THE HOMEOWNERS ARCHITECT

Project 156 Stapleton Hall Road, N4 4QJ, UK

Client MARK DEVONSHIRE

Project No. L22017

Drawing No. 100

Title SITE & LOCATION PLAN

Scale As indicated@A3

Revision C2

Status PLANNING

Drawn CPS

Date 04/04/22