





BLOCK PLAN
SCALE 1:500

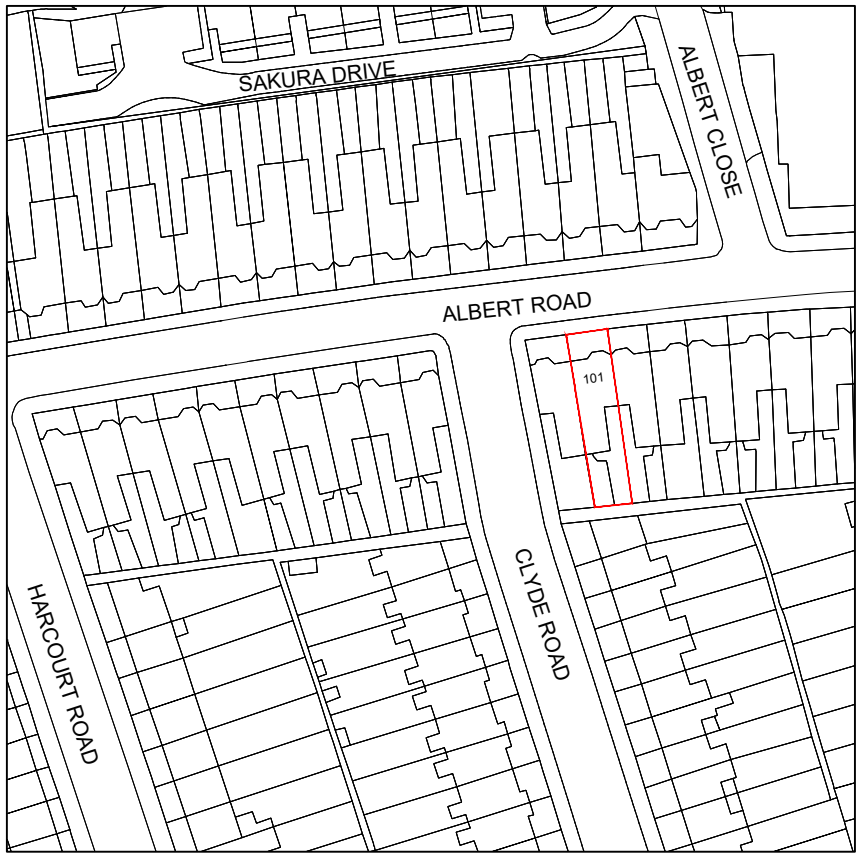

LOCATION PLAN
SCALE 1:1250

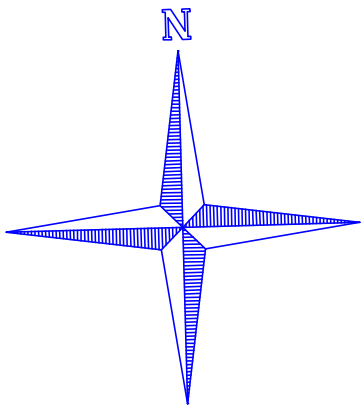

www.FastPlansUK.co.uk

Project:
Replacement of window, relocation and
enlargement of window opening

Address:

101 ALBERT RD,N22 7AG

Scale: 1:500 @ A3 Dwg. no: A08 REV-1

Drawn by: O.B.S Date Drawn: 12-JAN-2023

For Drawings Tel: 020 3542 1777

E-mail: plans@FastPlansUK.co.uk