



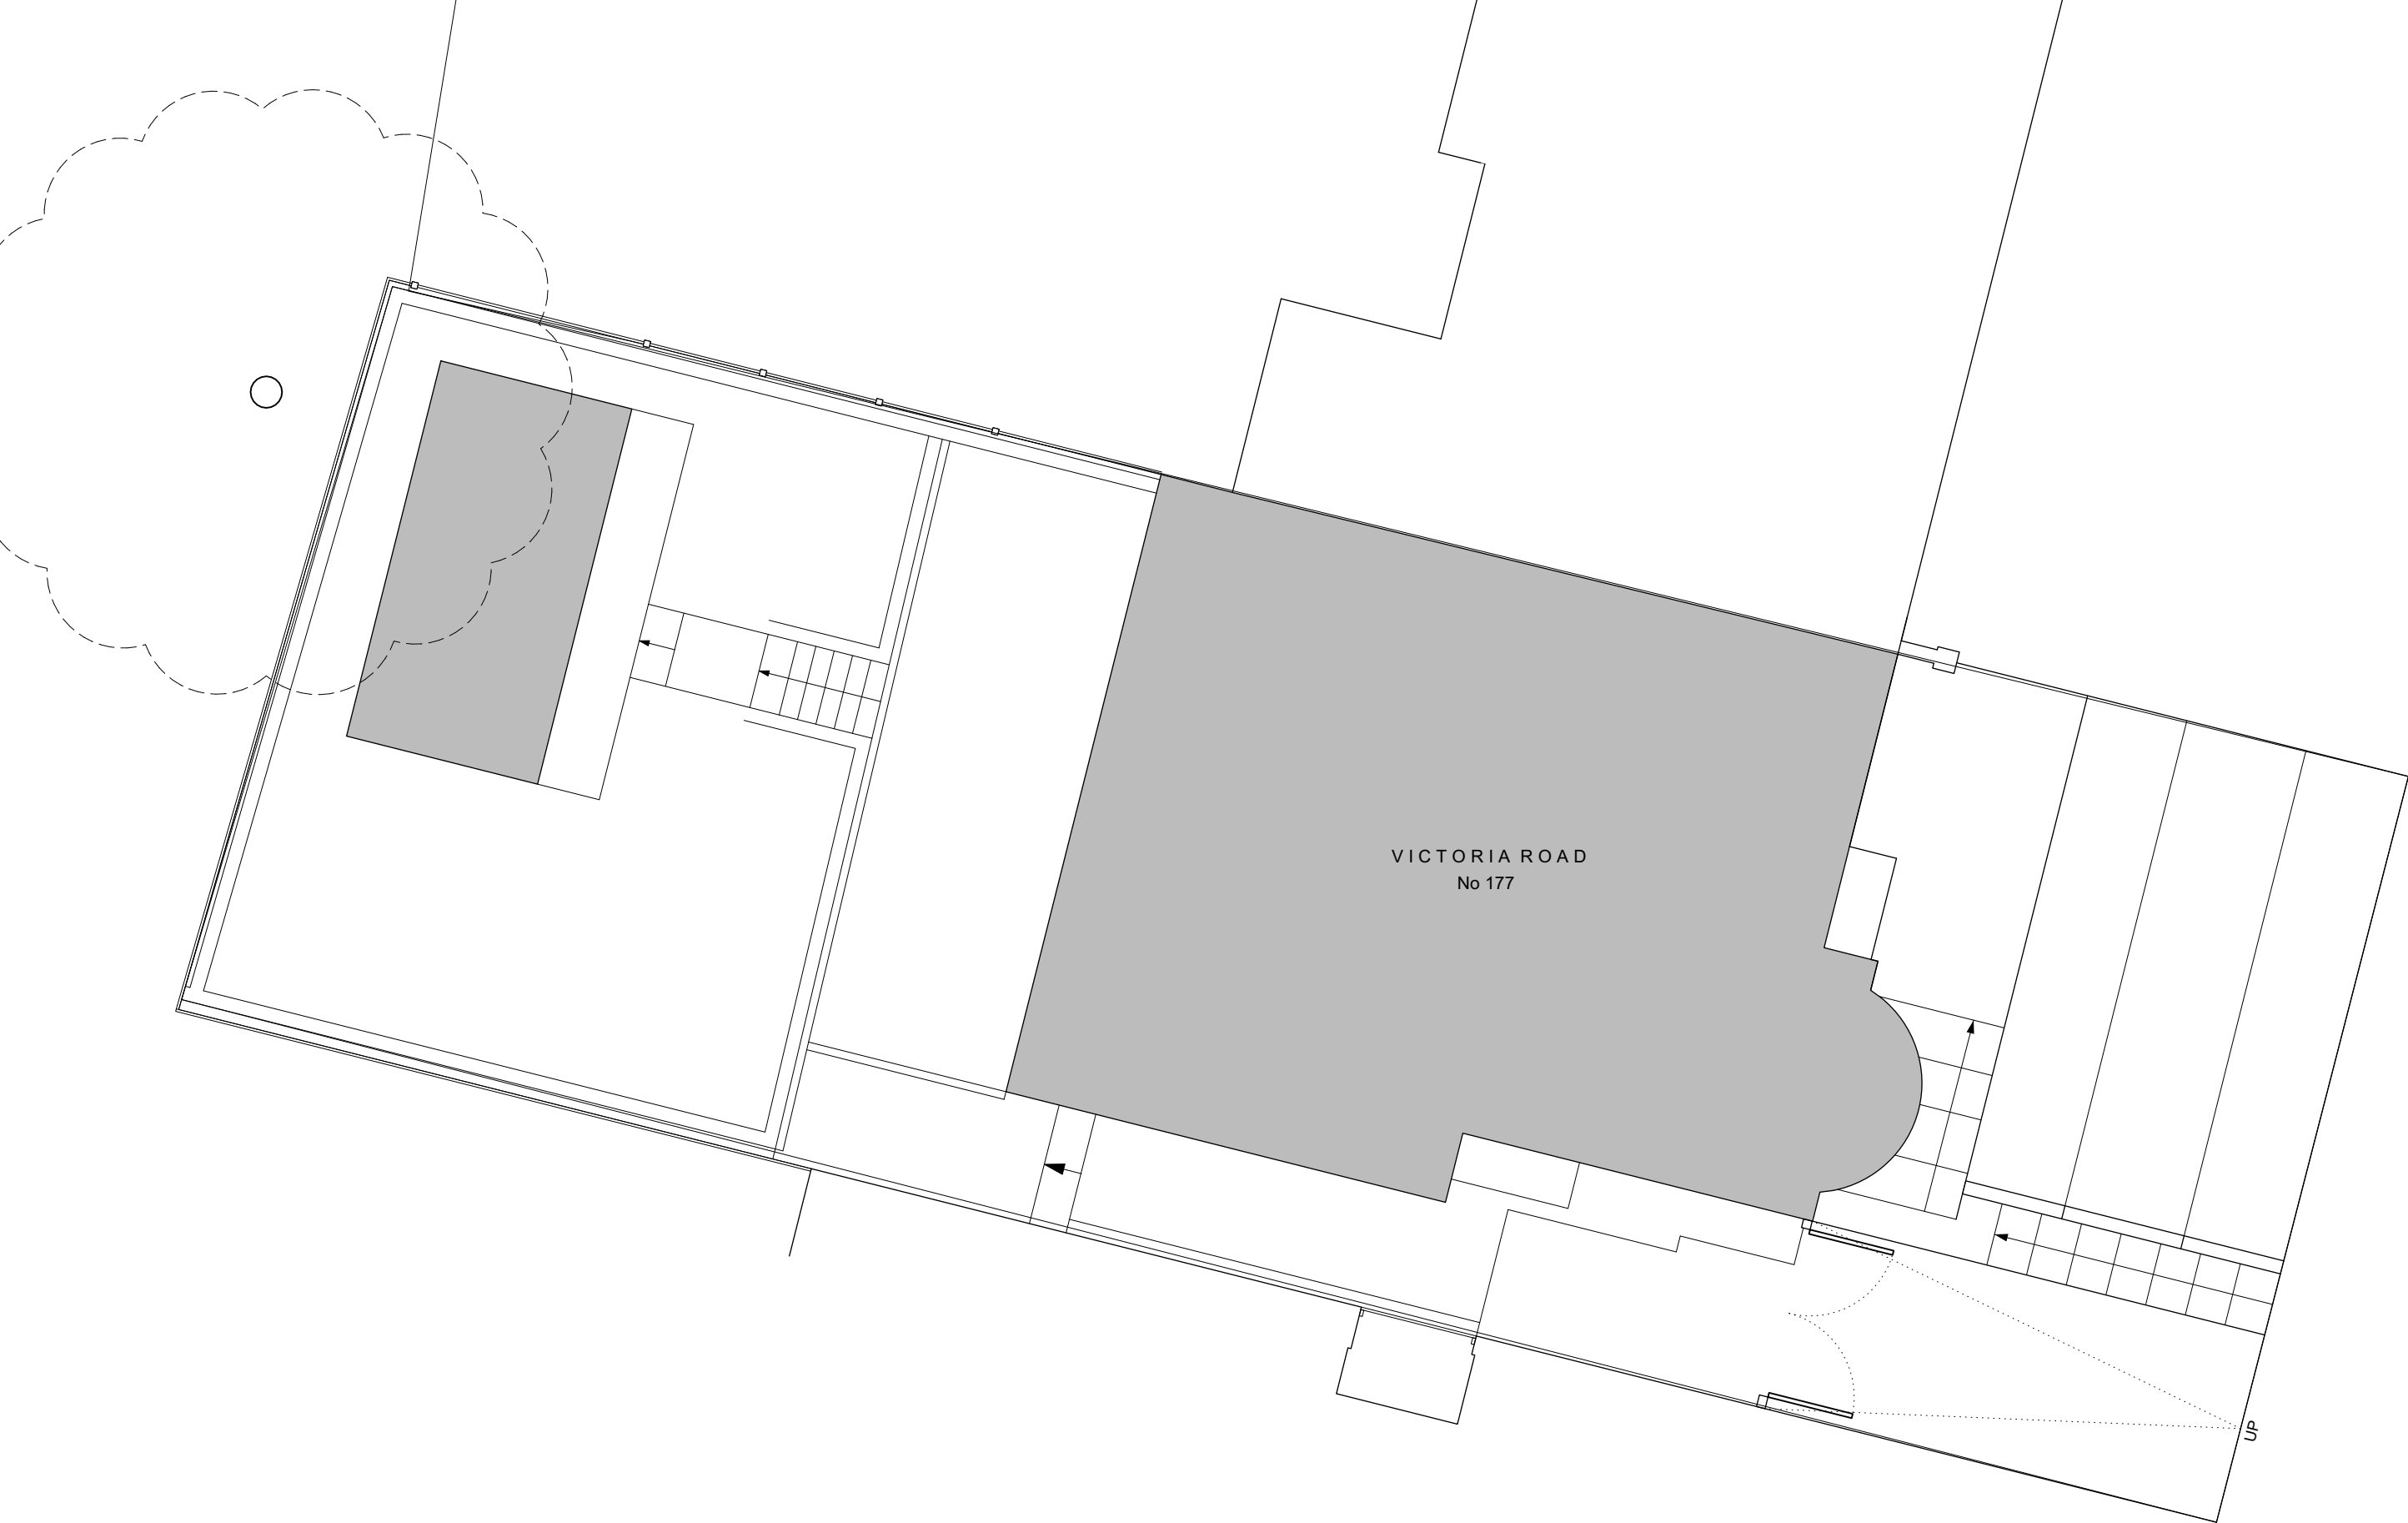

- Notes
- All contents copyright.
 - Do not scale.
 - Based on survey by others.
 - Contractor to verify all dimensions on site.
 - Read in conjunction with all relevant Architect's, Consultant's & Supplier's information.
 - Report any discrepancies to the Architect.

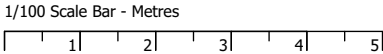

North - Indicative Only



Project **Extension & Alterations
at 177 Victoria Road, London
N22 7XH**

Drawing **Block Plan
As Existing**

Number	2010_E409	Status	Information
Scale	1/100 @ A3	Drawn	PS
Date	16/01/2023	Checked	NJK

Neil Kahawatte Architects

Unit 310
4 Fortress Road
London
NW5 2ES

020 3239 0748
mail@neilkahawatte.com
Company Number: 8530938