



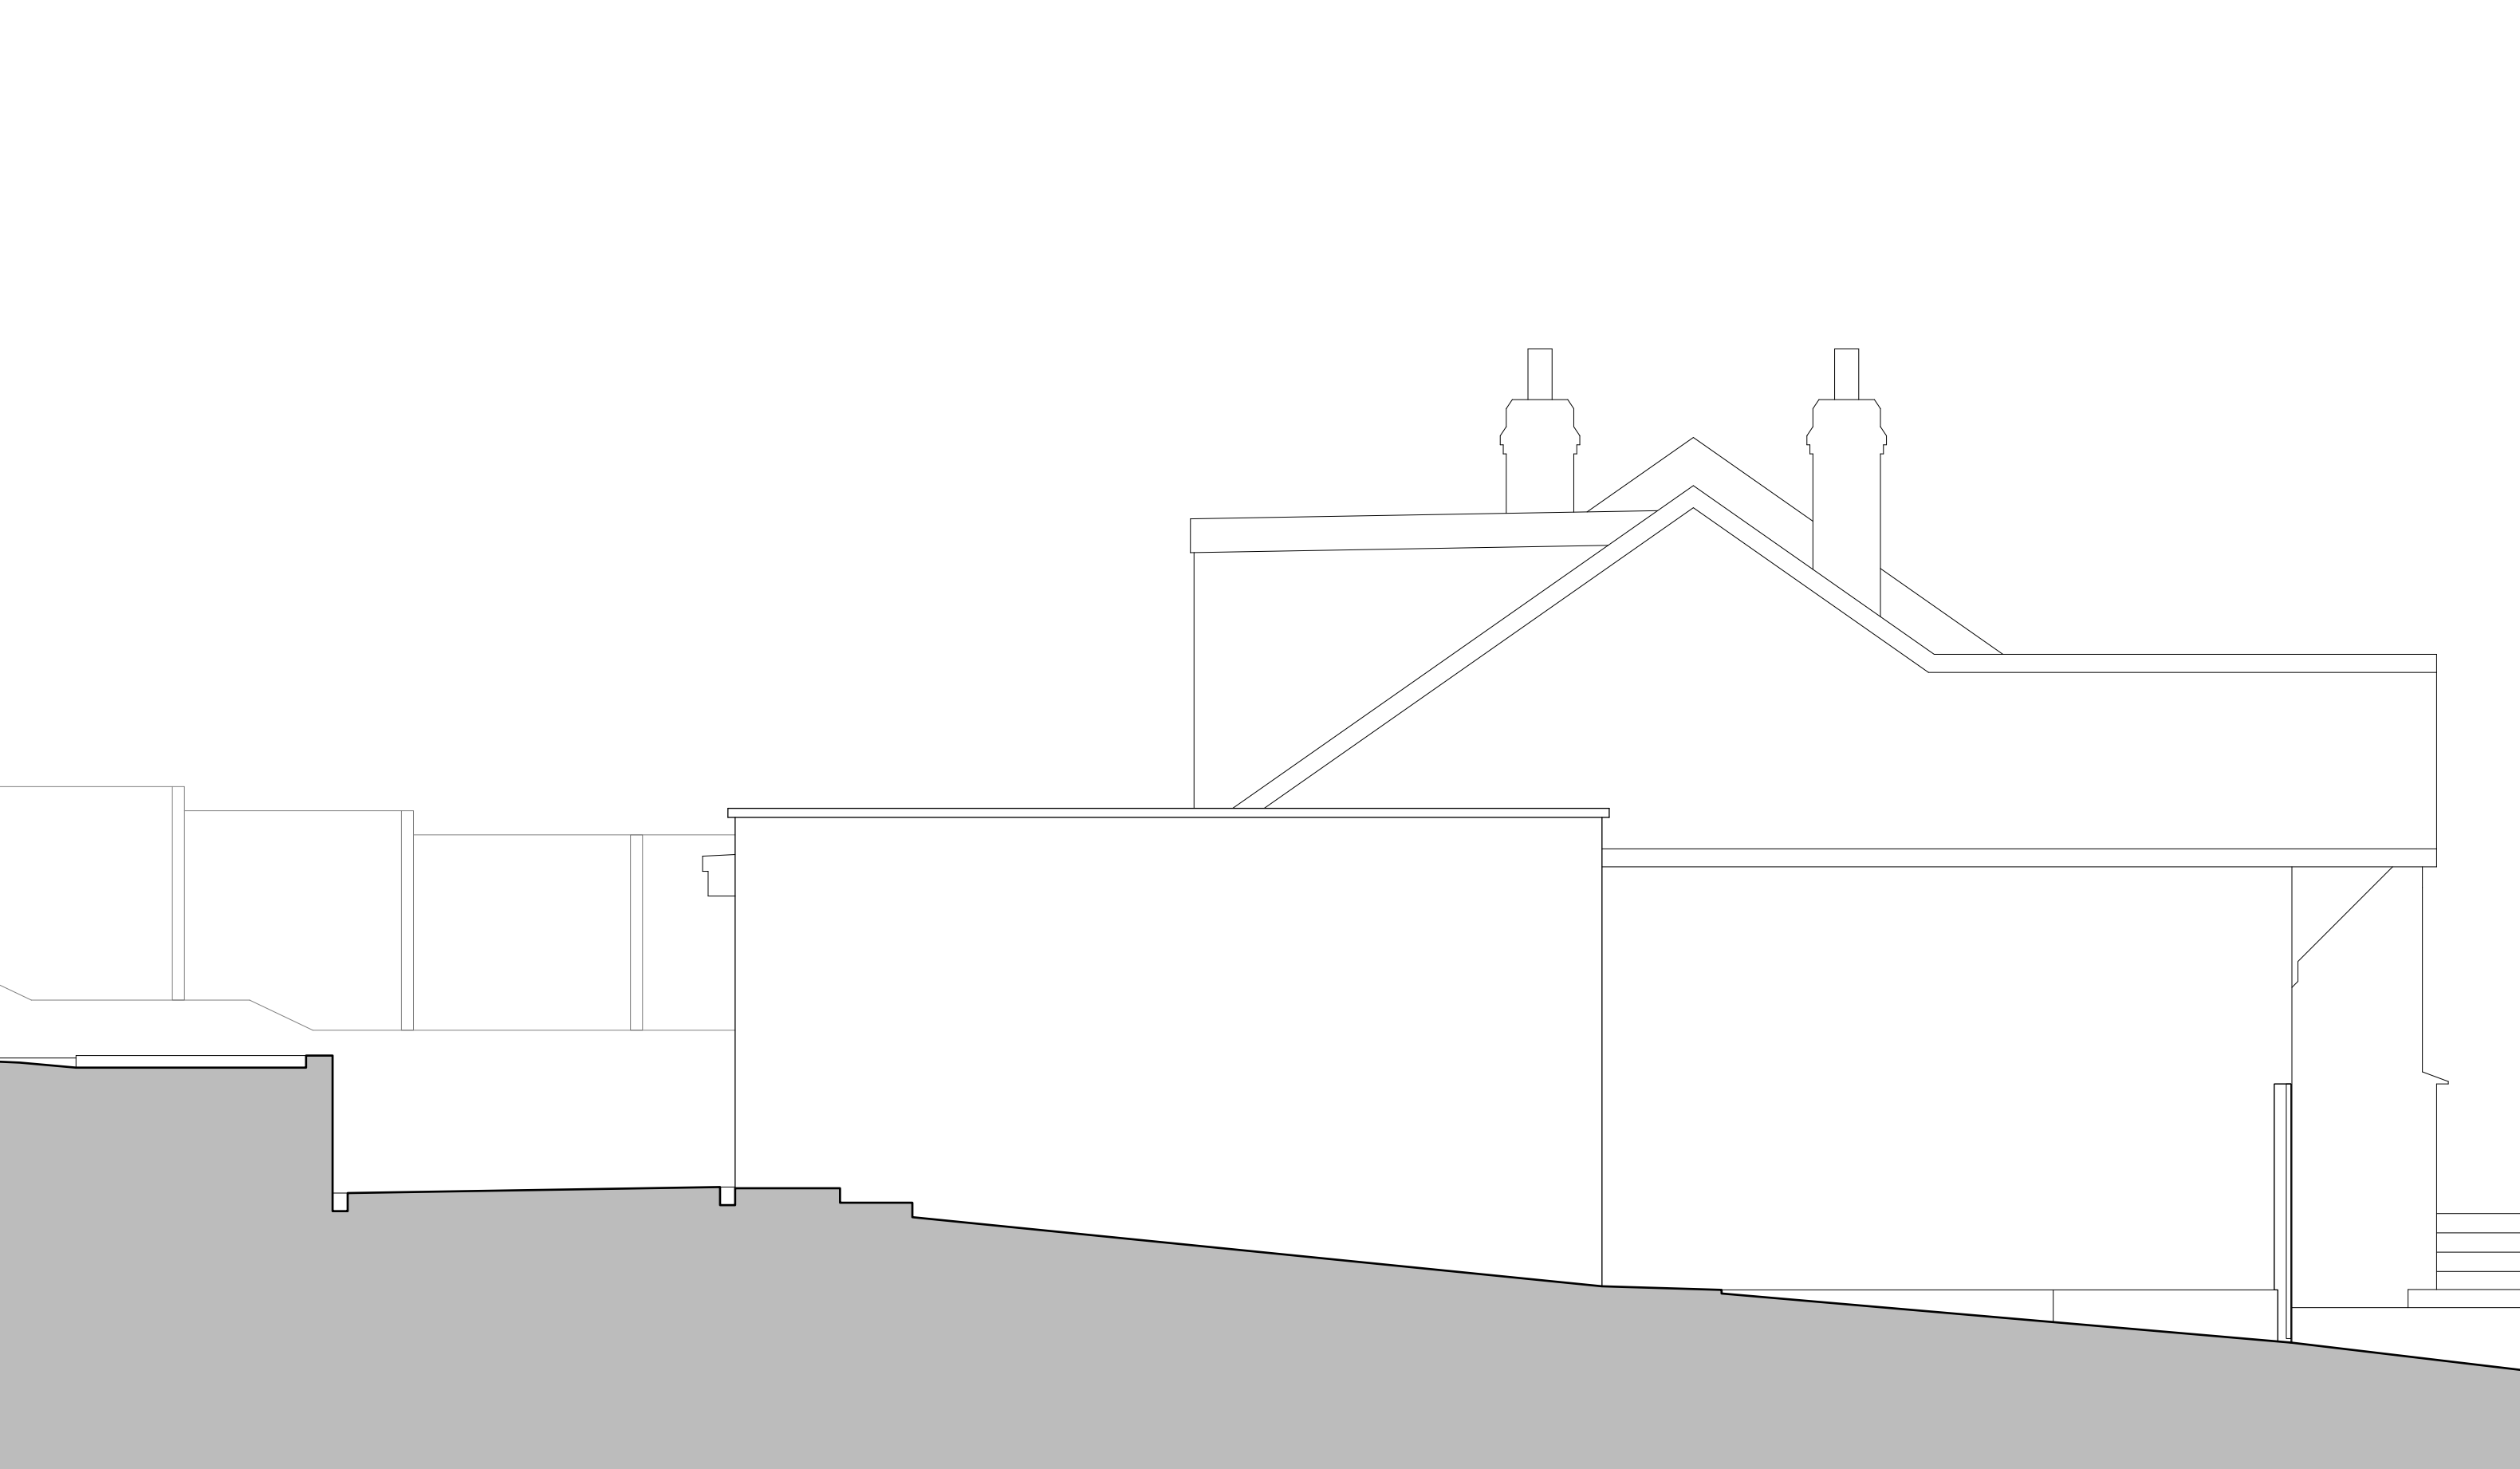

Notes

- All contents copyright.
- Do not scale.
- Based on survey by others.
- Contractor to verify all dimensions on site.
- Read in conjunction with all relevant Architect's, Consultant's & Supplier's information.
- Report any discrepancies to the Architect.

1/50 Scale Bar - Metres

 

Project **Extension & Alterations
at 177 Victoria Road, London
N22 7XH**

Drawing **East Elevation
As Existing**

Number	2010_E406	Status	Information
Scale	1/50 @ A3	Drawn	WCF
Date	16/01/2023	Checked	NJK

Neil Kahawatte Architects

Unit 310
4 Fortress Road
London
NW5 2ES

020 3239 0748
mail@neilkahawatte.com
Company Number: 8530938