



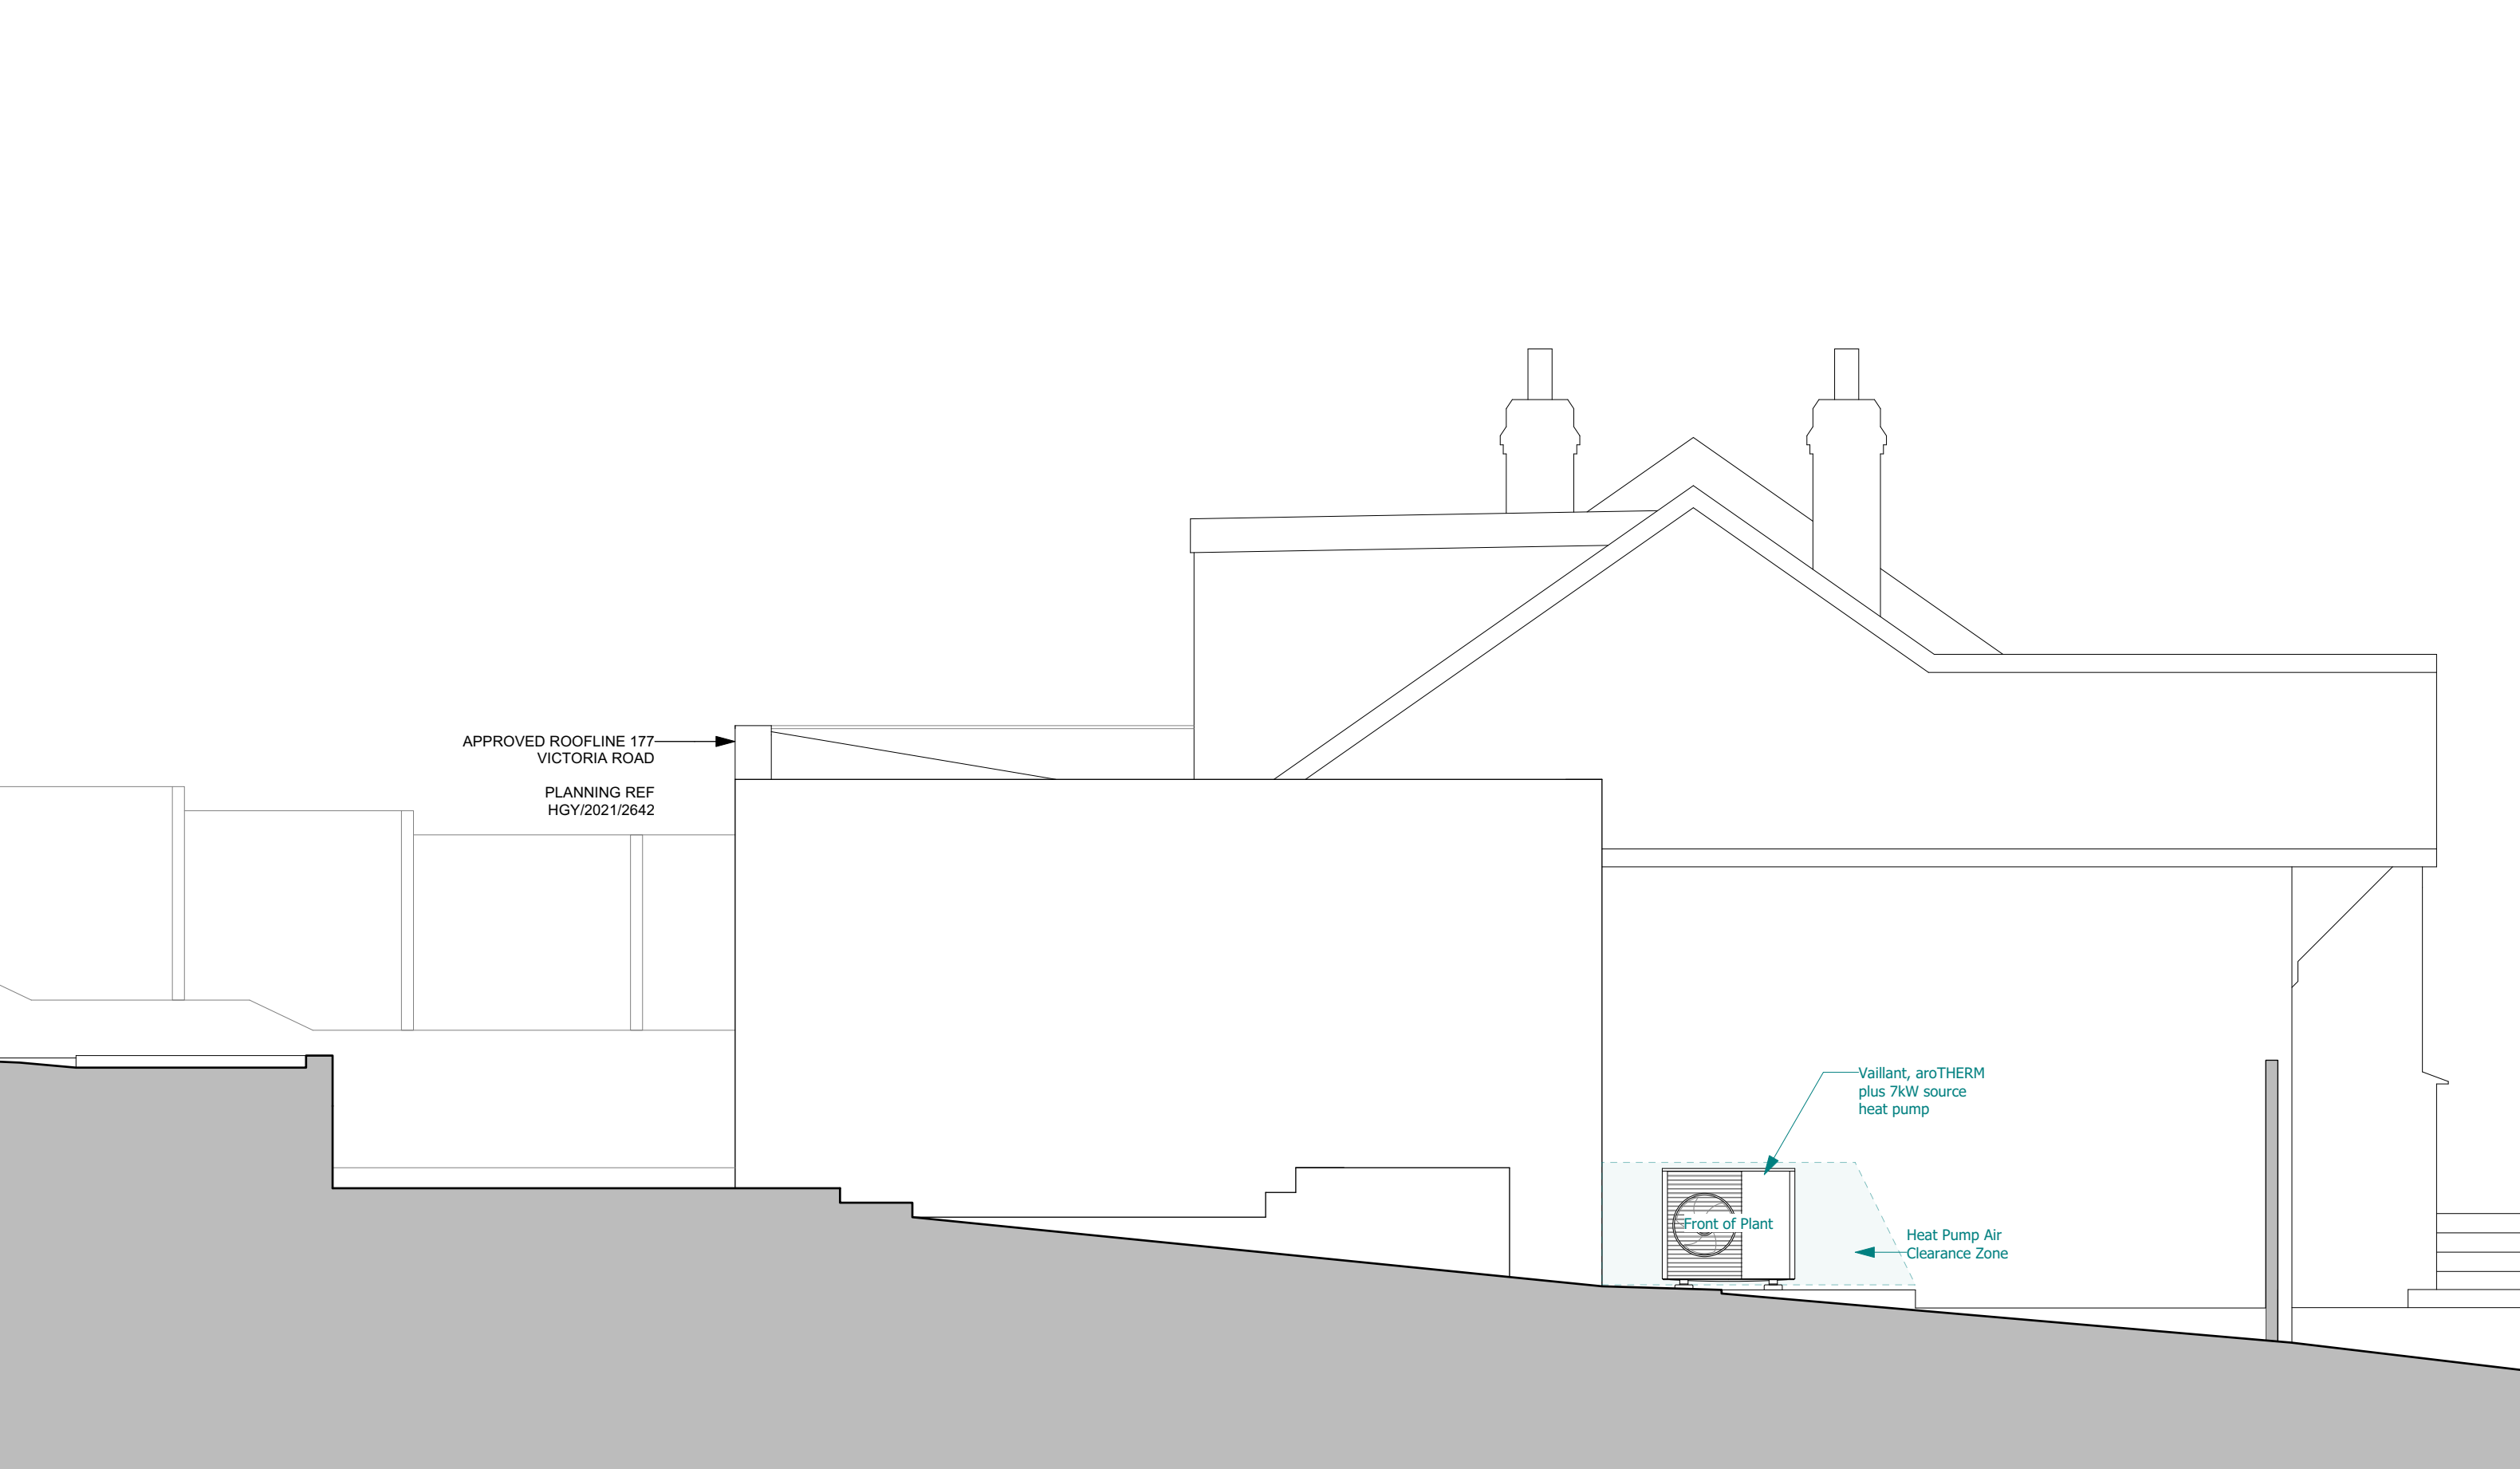

- Notes
- All contents copyright.
 - Do not scale.
 - Based on survey by others.
 - Contractor to verify all dimensions on site.
 - Read in conjunction with all relevant Architect's, Consultant's & Supplier's information.
 - Report any discrepancies to the Architect.

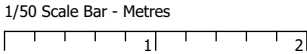

Project	Air Source Heat Pump Installation at 177 Victoria Road, London N22 7XH			Neil Kahawatte Architects Unit 310 4 Fortress Road London NW5 2ES 020 3239 0748 mail@neilkahawatte.com Company Number: 8530938
Drawing	East Elevation As Proposed			
Number	2010_A701	Status	Information	
Scale	1/50 @ A3	Drawn	WCF	
Date	16/01/2023	Checked	NJK	