
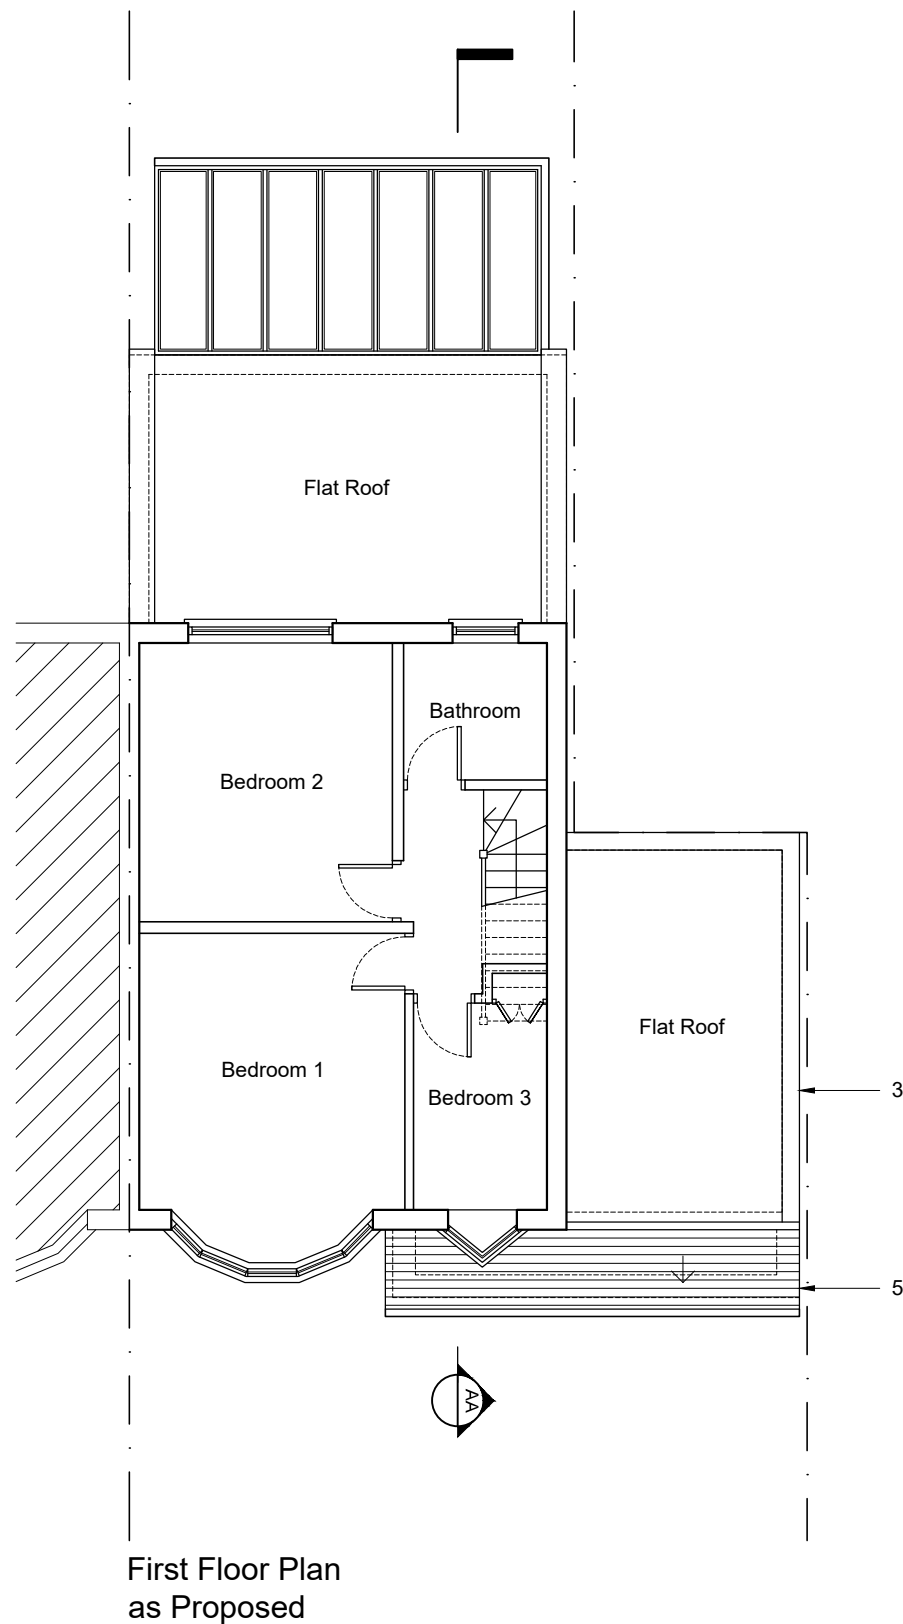


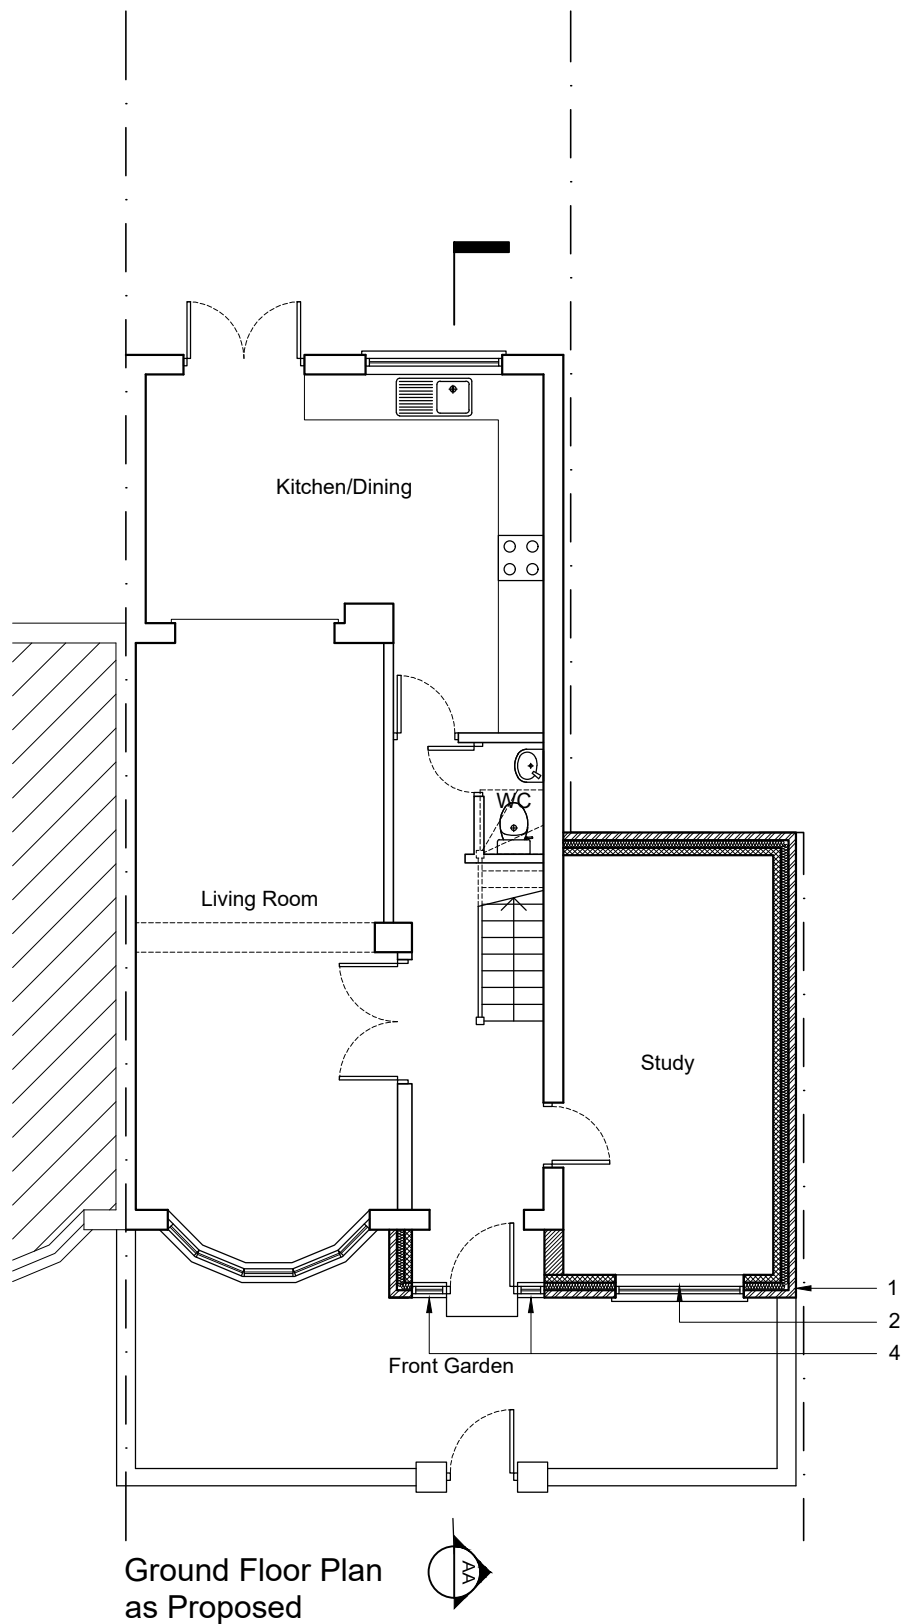

Issue:		
PLANNING		
Revision:		
Key:		
New Cavity Wall Stud Partitions		
MATERIALS SCHEDULE		
1. New cavity wall 2. New uPVC window to match existing 3. New flat roof 4. New entrance door with double glazed Side-lights 5. New Pitched roof with tiles to match existing 6. New render to match existing		
0mm20mm40mm 0m2m4m SCALE BAR - 1:100		
CG ARCHITECTS		
36 Cannon Hill, London, N14 6LG Tel: 020 8449 5100 Fax: 020 8449 5170		
Client: Mr Ladopouli		
Site: 15 Bourn Avenue London N15 24HP		
Title: Plans as Proposed		
Scale: 1:100 @ A3	Drawn: KG	Drawn: CG
Date: Sept. 2022		
Drg. No. 1622/14	Rev.	#