
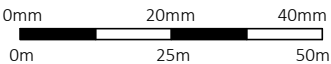
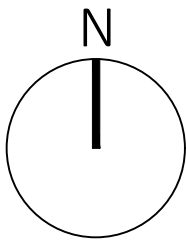


Issue:

PLANNING

Revision:

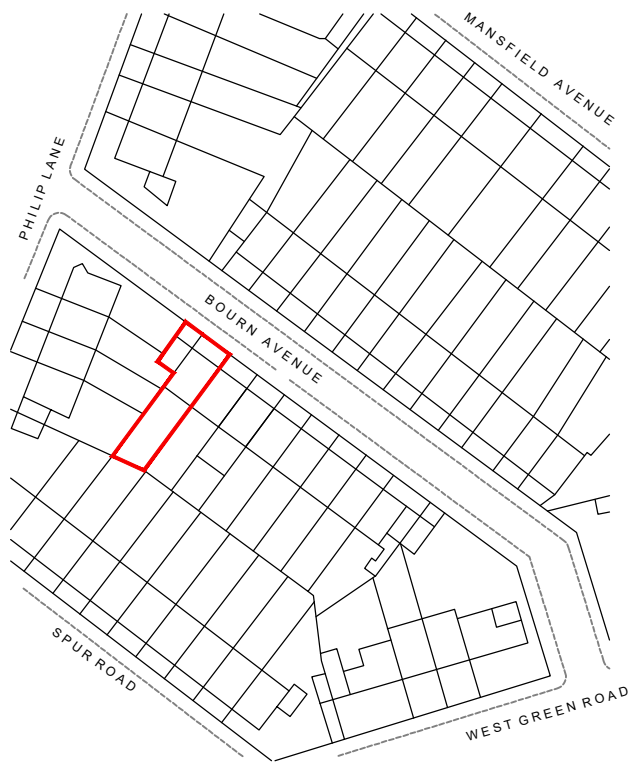

SCALE BAR - 1:1250

CG ARCHITECTS

36 Cannon Hill, London, N14 6LG
Tel: 020 8449 5100 | Fax: 020 8449 5170

Client:

Mr Ladopouli

Site:

15 Bourn Avenue
London
N15 24HP

Title:

Site Location Plan

Scale: 1:1250 @ A4

Date: Sept. 2022

Drawn:

KG

Drawn:

CG

Drg. No.

1622/10

Rev.

#